MAP 82

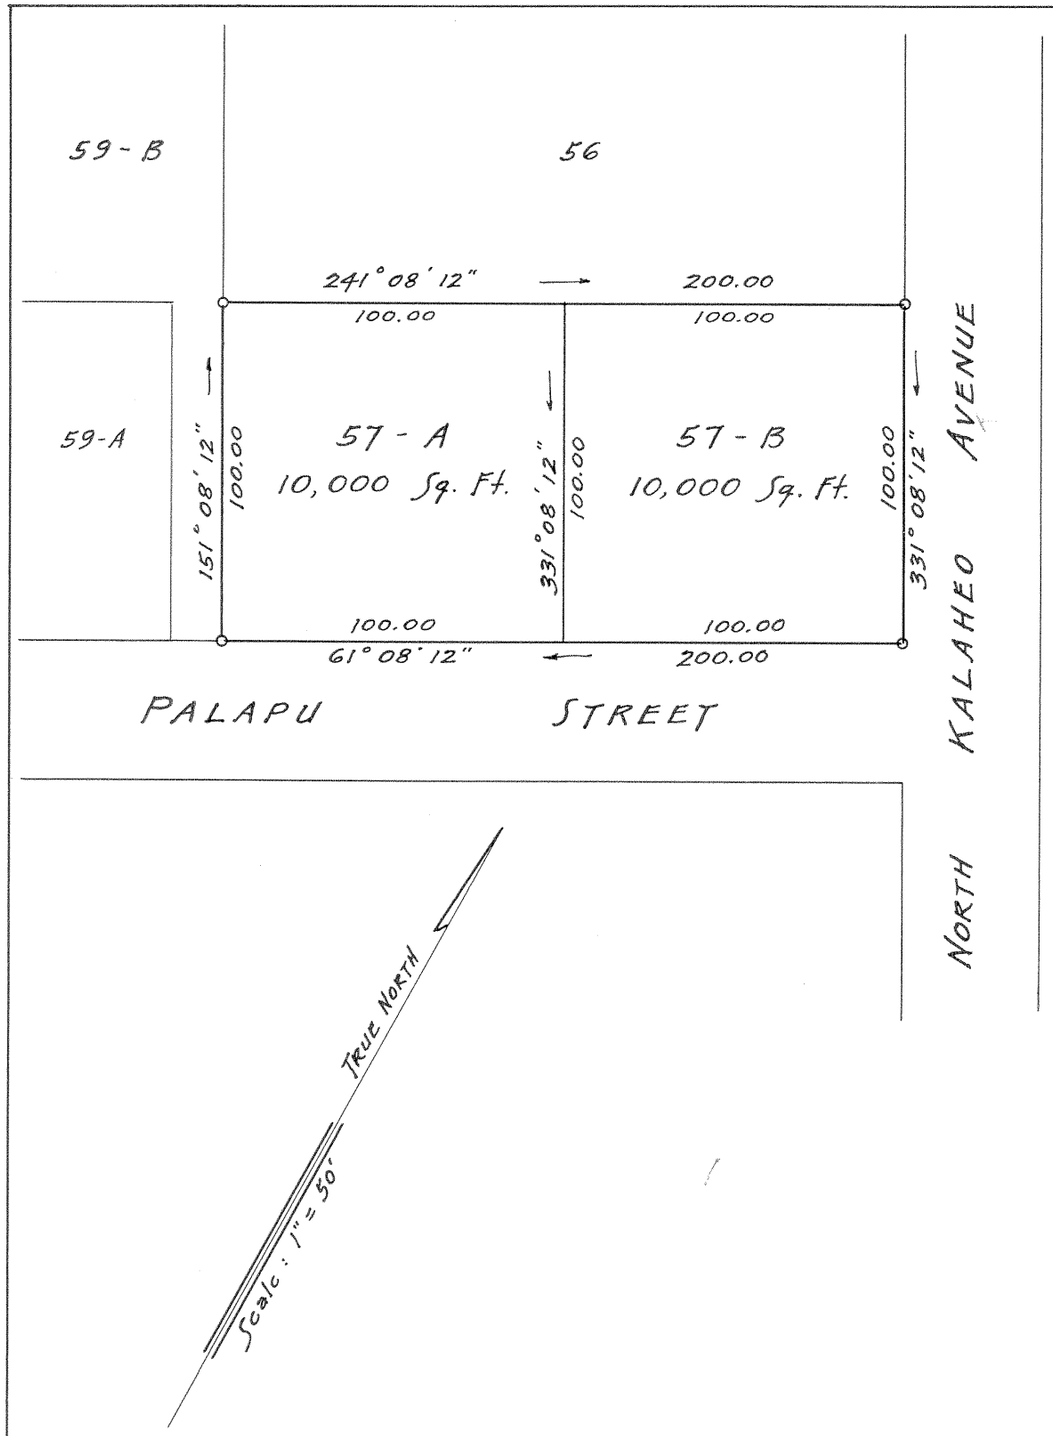

LAND COURT
TERRITORY OF HAWAII

LAND COURT APPLICATION 323
SUBDIVISION OF LOT 57
AS SHOWN ON MAP 5
INTO LOTS 57-A AND 57-B
AT PUEOHALA, KAILUA, KOOLAUPOKO, OAHU, T. H.

Fred E Kawey
Surveyor and Maker of Plan
Registered Certificate 79-E.S.

419 S. M. Damon Bld'g.
Honolulu, T. H.
September 25, 1953

OWNERS: JOHN FREITAS CALISTRO
FRANK FREITAS CALISTRO
WILLIAM FREITAS CALISTRO
NICHOLAS RODRIGUES PAO
JOSEPH RODRIGUES PAO

Owners' Certificate of Title: 56088

AUTHORIZED AND APPROVED BY ORDER OF THE
JUDGE OF THE LAND COURT DATED: OCTOBER 28, 1953

BY ORDER OF THE COURT: Abraham N. Akana
Ast. REGISTRAR OF THE LAND COURT

Filed Oct. 23, 1953
Abraham N. Akana
Assistant Registrar

Tax Map Key: 4-3-25-29

10" x 15" = 1¢