MAP 83

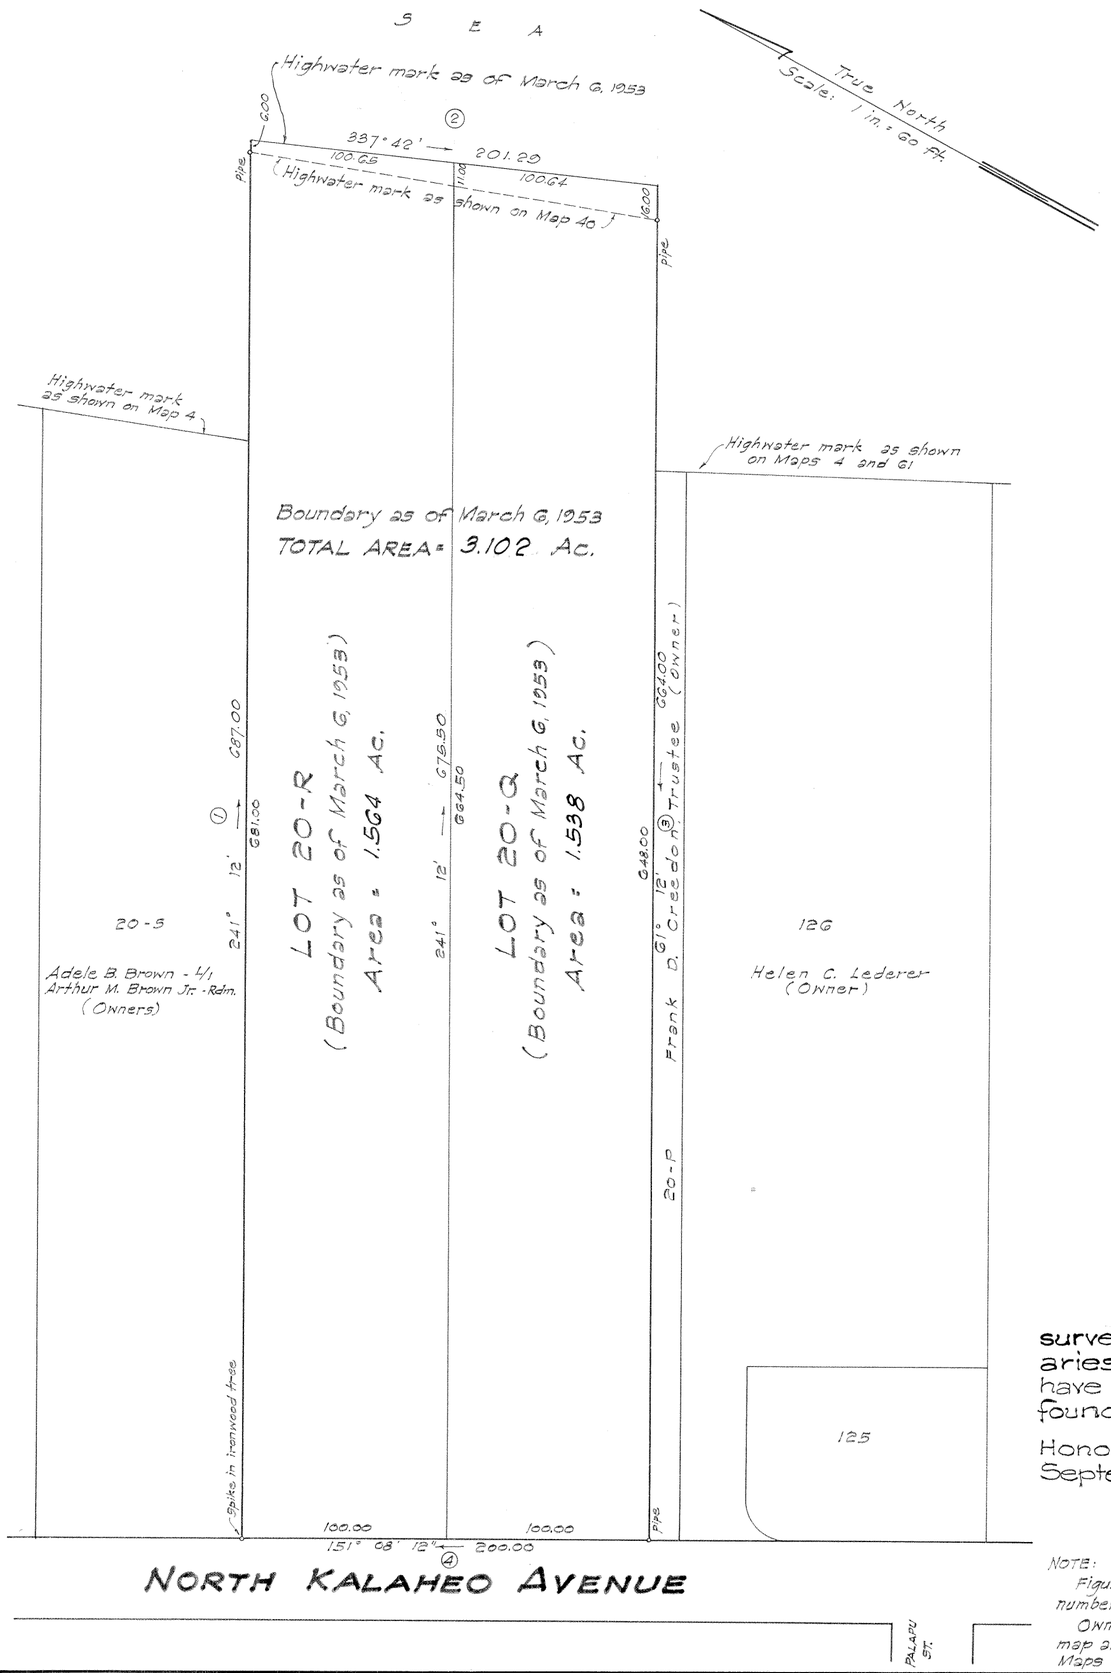

LAND COURT

TERRITORY OF HAWAII

MARK ALEXANDER ROBINSON - APPLICANT

LAND COURT APPLICATION 323

KALAMA TRACT

LOTS 20-Q AND 20-R

(Boundary as of March 6, 1953)

PUEOHALA, KAILUA, KOOLAUPOKO, OAHU, T. H.

This map is from an actual survey made on the ground by or under the direct supervision of the undersigned on March 6, 1953, and may be checked by the Territorial Surveyor with my field book number 89 pages 21 and 22, and calculation book number 24 page 199, and worksheet filed in my office.

March 12, 1953
22 Dillingham Bldg. Annex
Honolulu, T. H.

BERNARD H. McKEAGUE
REGISTERED LAND SURVEYOR
No 232
HAWAII, U.S.A.

Bernard H. McKeague
Registered Land Surveyor 232
Land Court Surveyor Certificate 43

OWNER: MARK ALEXANDER ROBINSON

OWNER'S CERTIFICATE OF TITLE NO. 4530

I hereby certify that the description of survey and map hereon designating the boundaries of Lots 20-Q and 20-R as of March 6, 1953 have been checked on the ground and the same found to be in accord.

Honolulu, T.H.
September 28, 1953.
James M. Dunn
Surveyor, Territory of Hawaii.

I hereby certify that Decree establishing highwater mark and amending boundaries as of March 6, 1953 of Lots 20-Q and 20-R of the herein application has been entered on November 2, 1953 and that the same has been noted on the Owner's Transfer Certificate of Title.

Honolulu, T.H.
November 2, 1953
Registrar, of the Land Court

NOTE:
Figures shown thus ② indicate the number of Course in description.
Owners of adjoining land as shown on map are from records of the Taxation Maps Bureau.

Filed April 6, 1953
Registrar

TAX MAP KEY: 4-3-18:1

15"x21" = 2.2 Sq. Ft.