MAP 90

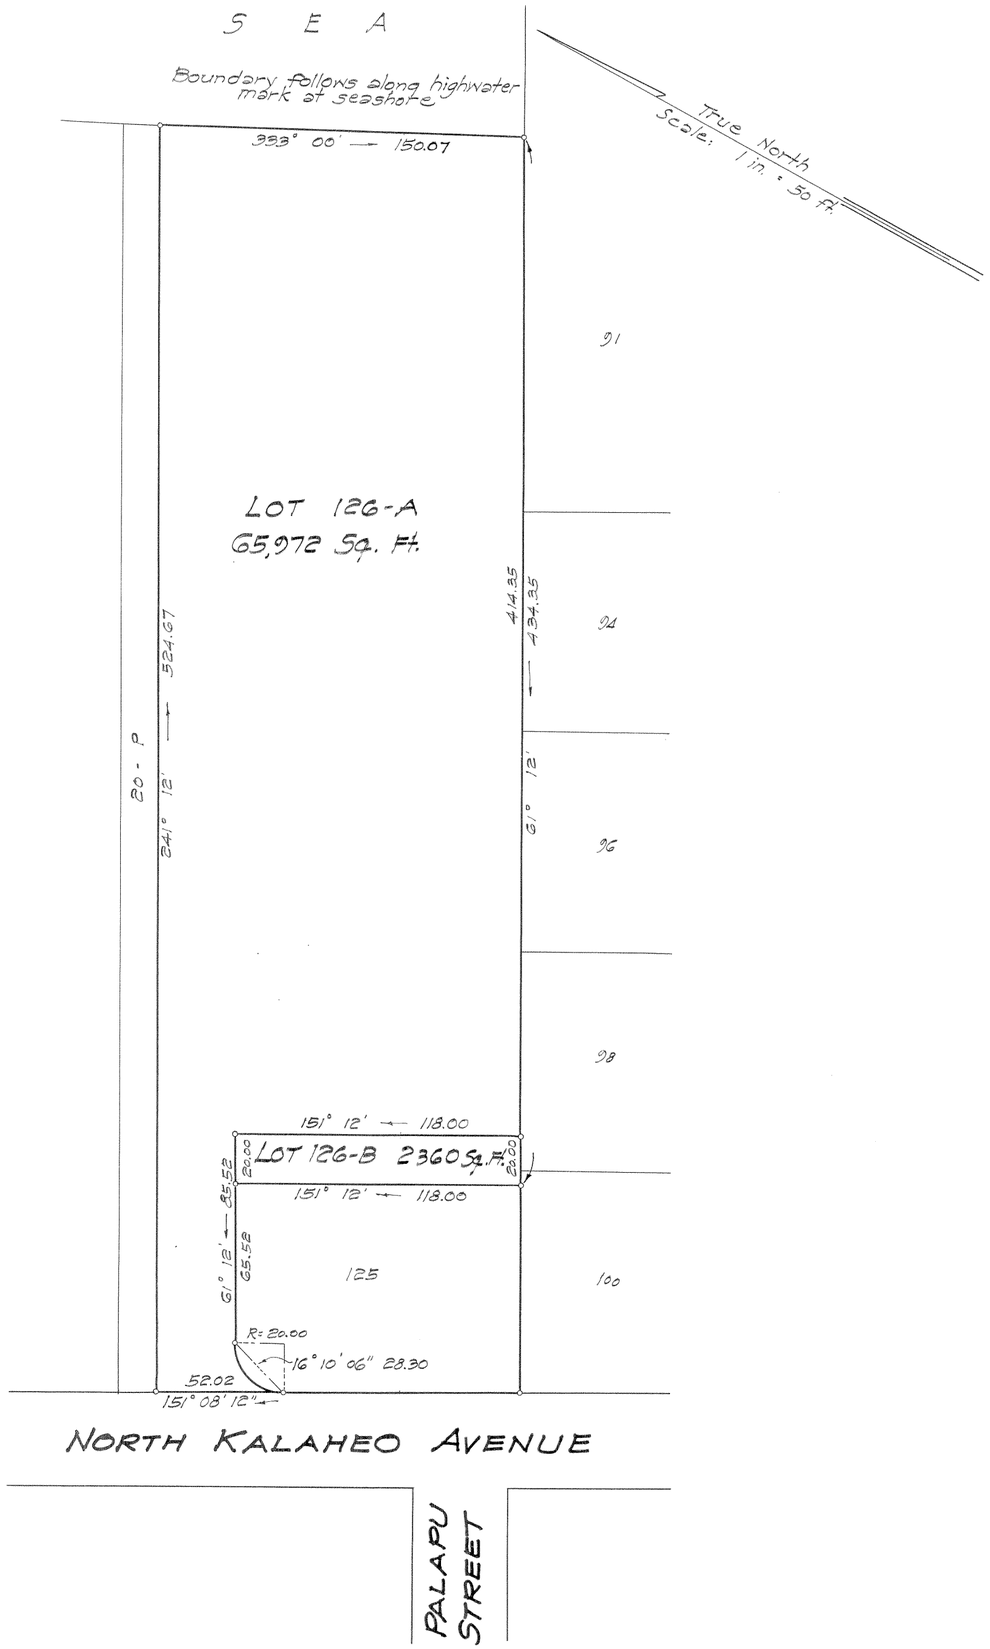


# LAND COURT

TERRITORY OF HAWAII

## LAND COURT APPLICATION 323

SUBDIVISION OF LOT 126
AS SHOWN ON MAP 61
INTO LOTS 126-A AND 126-B

**PUEOHALA, KAILUA, KOOLAUPOKO, OAHU, T.H.**

June 5, 1954
22 Dillingham Bldg. Annex
Honolulu, T. H.

BERNARD H. McKEAGUE
REGISTERED LAND SURVEYOR
No 232
HAWAII, U.S.A.

Bernard H. McKeague
Registered Land Surveyor 232
Land Court Surveyor Certificate 43

OWNER: HELEN COLBURN LEDERER

OWNER'S CERTIFICATE OF TITLE NO. 27,744

AUTHORIZED AND APPROVED BY ORDER OF THE
JUDGE OF THE LAND COURT DATED OCTOBER 13, 1954
BY ORDER OF THE COURT P. Mulholland
REGISTRAR OF THE LAND COURT

TAX MAP KEY: 4-3-17:24

15" x 21" = 2.2 Sq. Ft.