MAP 97

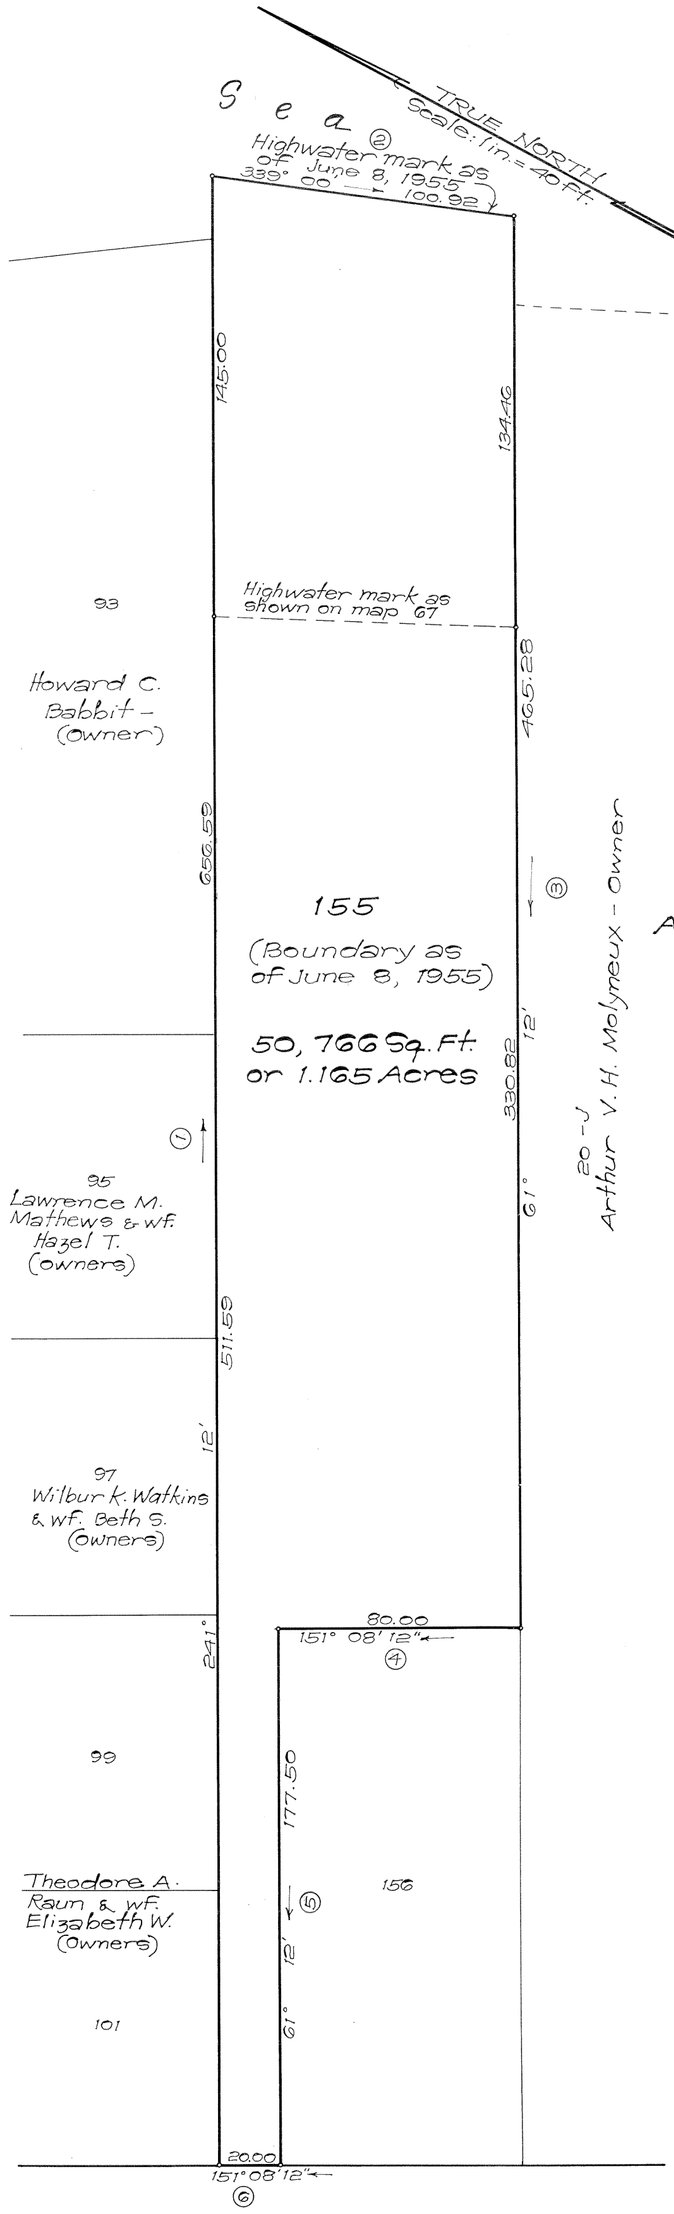

LAND COURT

TERRITORY OF HAWAII

THURSTON TWIGG-SMITH AND BESSIE TWIGG-SMITH (Husband and Wife) - APPLICANTS

LAND COURT APPLICATION 323

KALAMA TRACT

LOT 155

Boundary as of June 8, 1955 and cancellation of Easements "E" and "F" as shown on map 67

AT PUEOHALA, KAILUA, KOOLAUPOKO, OAHU, T.H.

This map is from an actual survey made on the ground by or under the direct supervision of the undersigned on June 8, 1955 and may be checked by the Territorial Surveyor with my Field Book number 822, page 29, Calculation Folder number 1-4735-0-S and work sheet 1-4735-0-S.

R. M. TOWILL REGISTERED LAND SURVEYOR No. 151 HAWAII, U.S.A.

233 Merchant St.
Honolulu, T.H.
July 26, 1955

R.M. TOWILL CORPORATION, LIMITED

BY: [signature]
Registered Professional Surveyor
Certificate Number 151

Owners: Thurston Twigg-Smith and Bessie Twigg-Smith (Husband and Wife)

Owners' Certificate of Title: 50,762

I hereby certify that the description of survey and map hereon designating the boundaries of Lot 155 as of June 8, 1955 have been checked on the ground and the same found to be in accord.

Honolulu, T.H.
August 31, 1955.

James M. Dunn
Surveyor, Territory of Hawaii

I hereby certify that Decree establishing highwater mark and amending boundaries as of June 8, 1955 of Lot 155 of the herein application has been entered on September 13, 1955 and that the same has been noted on the Owner's Transfer Certificate of Title.

Honolulu, T.H.
September 13, 1955

[signature]
Registrar, of the Land Court

Note: Figures shown thus (2) indicate the number of course in description.
Owners of adjoining land as shown on plan are from records of the Taxation Maps Bureau

Filed Aug. 5, 1955
Abraham W. Akana
Assistant Registrar

Tax Map Key: 4-3-17-11
1-4735-0-S

15" x 21" = 2.2 ft