323

MAP 101

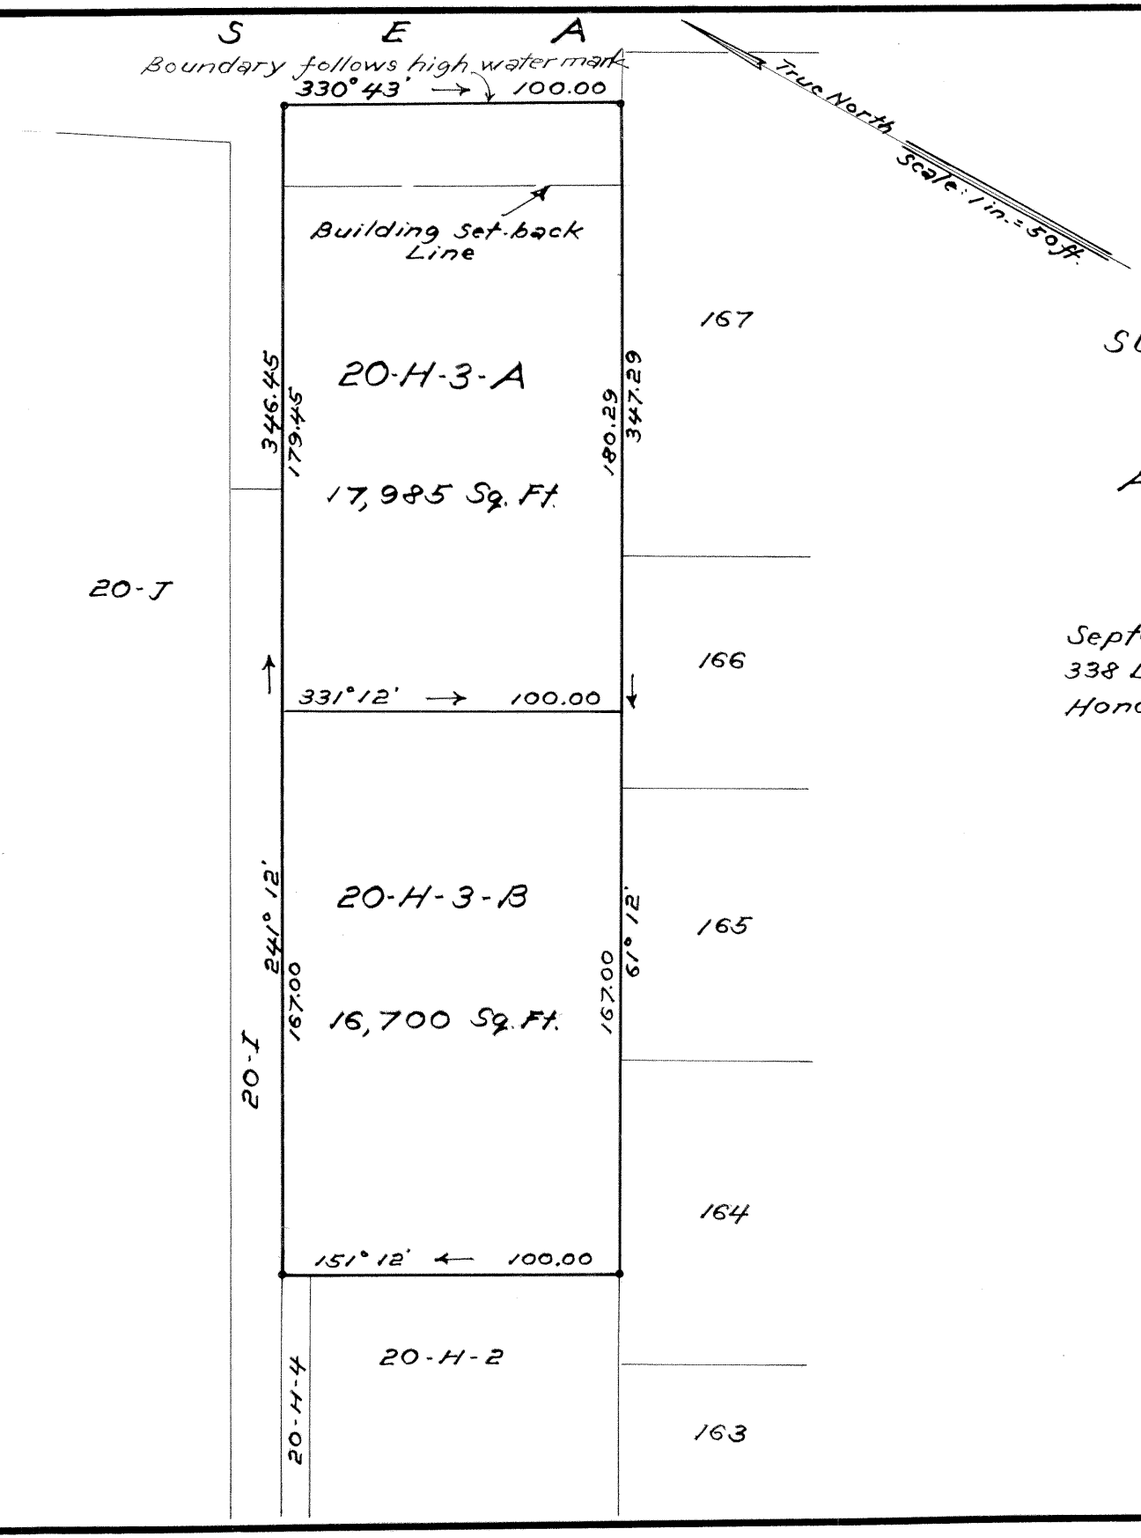

LAND COURT
TERRITORY OF HAWAII

LAND COURT APPLICATION 323

SUBDIVISION OF LOT 20-H-3 AS SHOWN ON MAP 95

INTO LOTS 20-H-3-A AND 20-H-3-B

AT PUEOHALA, KAILUA, KOOLAUPOKO, OAHU, T. H.

September 12, 1955
338 Dillingham Building
Honolulu, T. H.

JOHN CLINE MANN
REGISTERED LAND SURVEYOR No. 574
HAWAII, U.S.A.

John Cline Mann
Registered Professional Surveyor
Certificate Number 574
Land Court Surveyor
Certificate Number 82

OWNER: KALAMA LAND COMPANY, LIMITED

OWNER'S CERTIFICATE OF TITLE 59073

AUTHORIZED AND APPROVED BY ORDER OF THE JUDGE OF THE LAND COURT DATED SEPTEMBER 27, 1955
BY ORDER OF THE COURT
REGISTRAR OF THE LAND COURT

Filed Sept. 19, 1955
Registrar

Tax Map Key 4-3-17: portion 8

10" x 15" = 1:50 ft