MAP 102

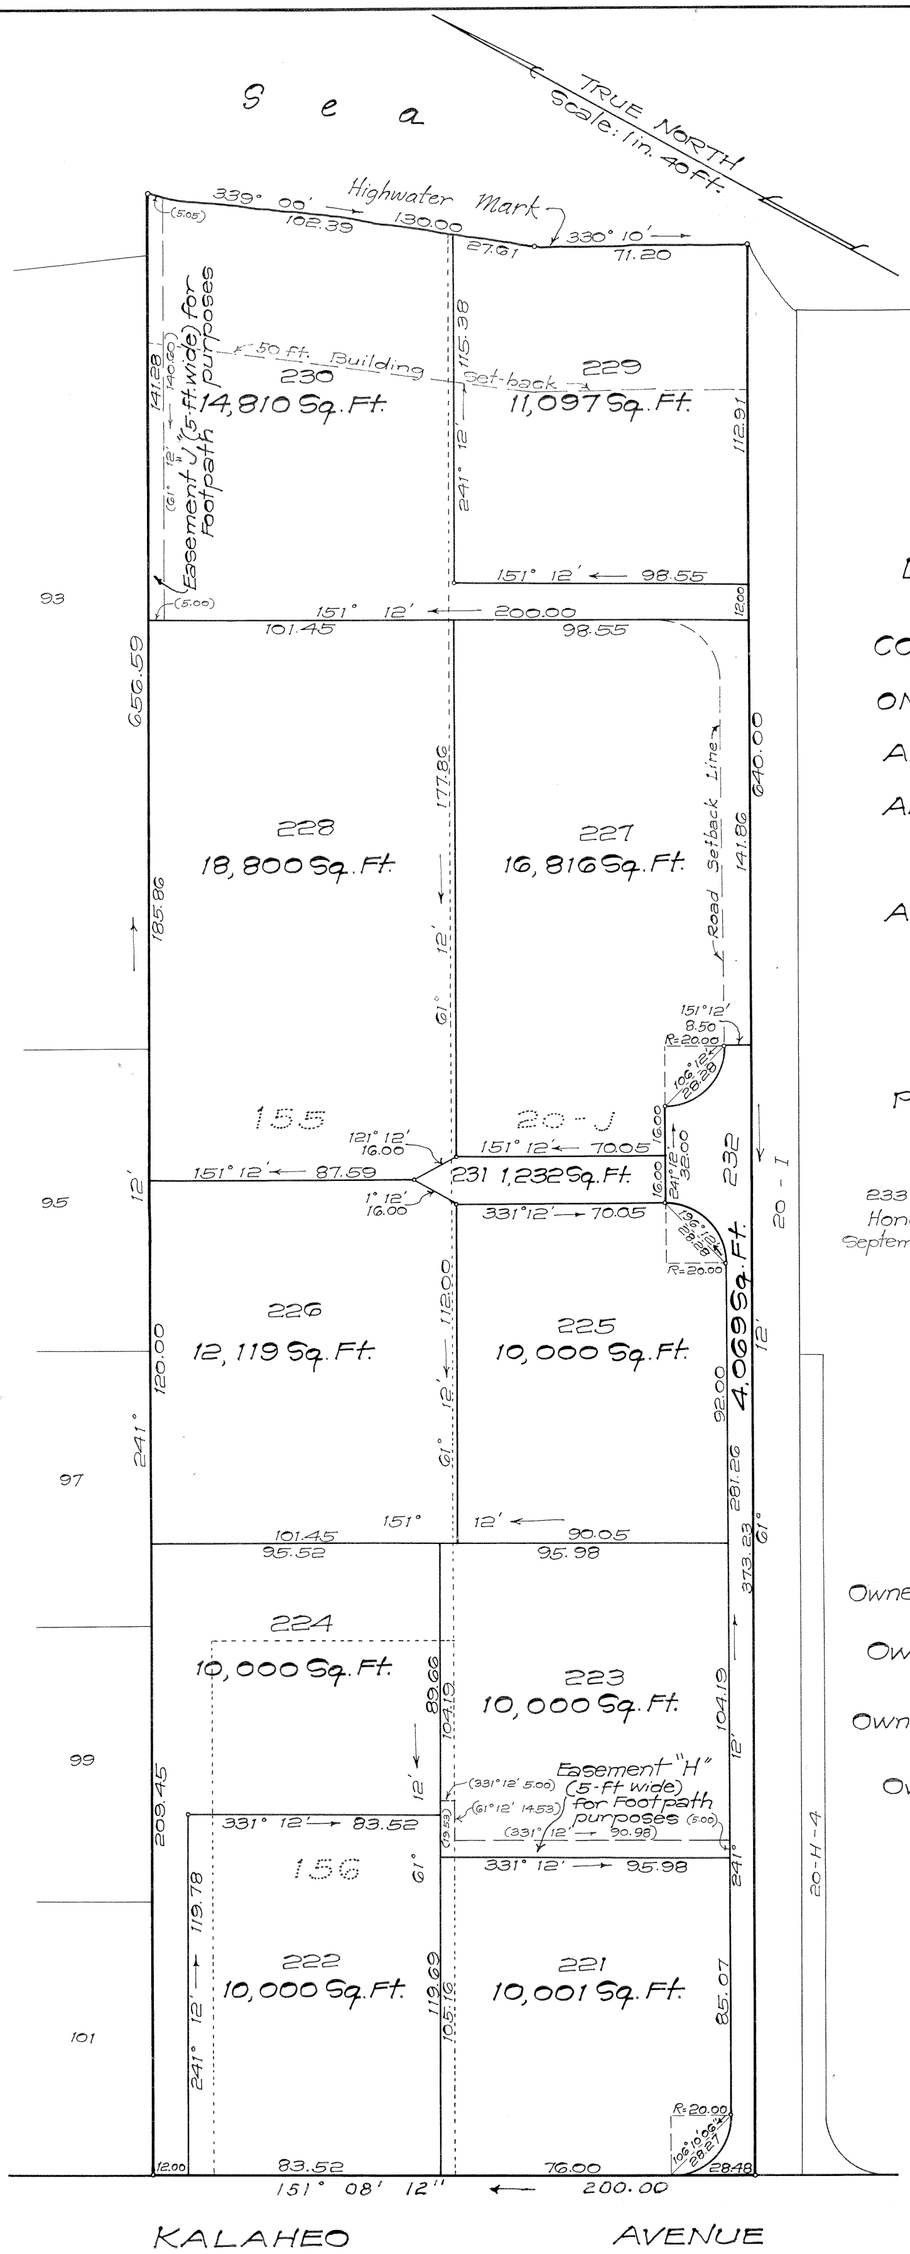

LAND COURT

TERRITORY OF HAWAII

LAND COURT APPLICATION 323

CONSOLIDATION OF LOT 155 AS SHOWN ON MAP 97, LOT 156 AS SHOWN ON MAP 67 AND LOT 20-J AS SHOWN ON MAP 98 AND RESUBDIVISION OF SAID CONSOLIDATION INTO LOTS 221 TO 232, INCLUSIVE AND DESIGNATION OF EASEMENTS "H" AND "J"

EASEMENT "H" OVER AND ACROSS LOT 223

EASEMENT "J" OVER AND ACROSS LOT 230

PUEOHALA, KAILUA, KOOLAUPOKO, OAHU, T.H.

233 Merchant St.
Honolulu, T. H.
September 13, 1955

R.M. TOWILL CORPORATION, LIMITED

BY: [signature]
Registered Professional Surveyor
Certificate Number 151

R. M. TOWILL
REGISTERED LAND SURVEYOR
No. 151
HAWAII, U.S.A.

Owners of Lots 155 and 156: Thurston Twigg-Smith and Bessie Twigg-Smith (Husband and Wife)

Owners' Certificates of Title: 50,762 / 59,013

Owner of Lot 20-J: Arthur Van Horn Molyneux (Unmarried)

Owner's Certificate of Title: 60,021

AUTHORIZED APPROVED BY ORDER OF THE JUDGE OF THE LAND COURT DATED: SEPTEMBER 30, 1955.
BY ORDER OF THE COURT

[signature]
REGISTRAR OF THE LAND COURT

Note:
Area of Easement "H" = 553 Sq. Ft.
Area of Easement "J" = 705 Sq. Ft

Filed Sept. 26, 1955
[signature]

Tax Map Key: 4-3-17-10, 11, & 27
1-4735-0-S

15" X 21" = 2.2¢