MAP 105

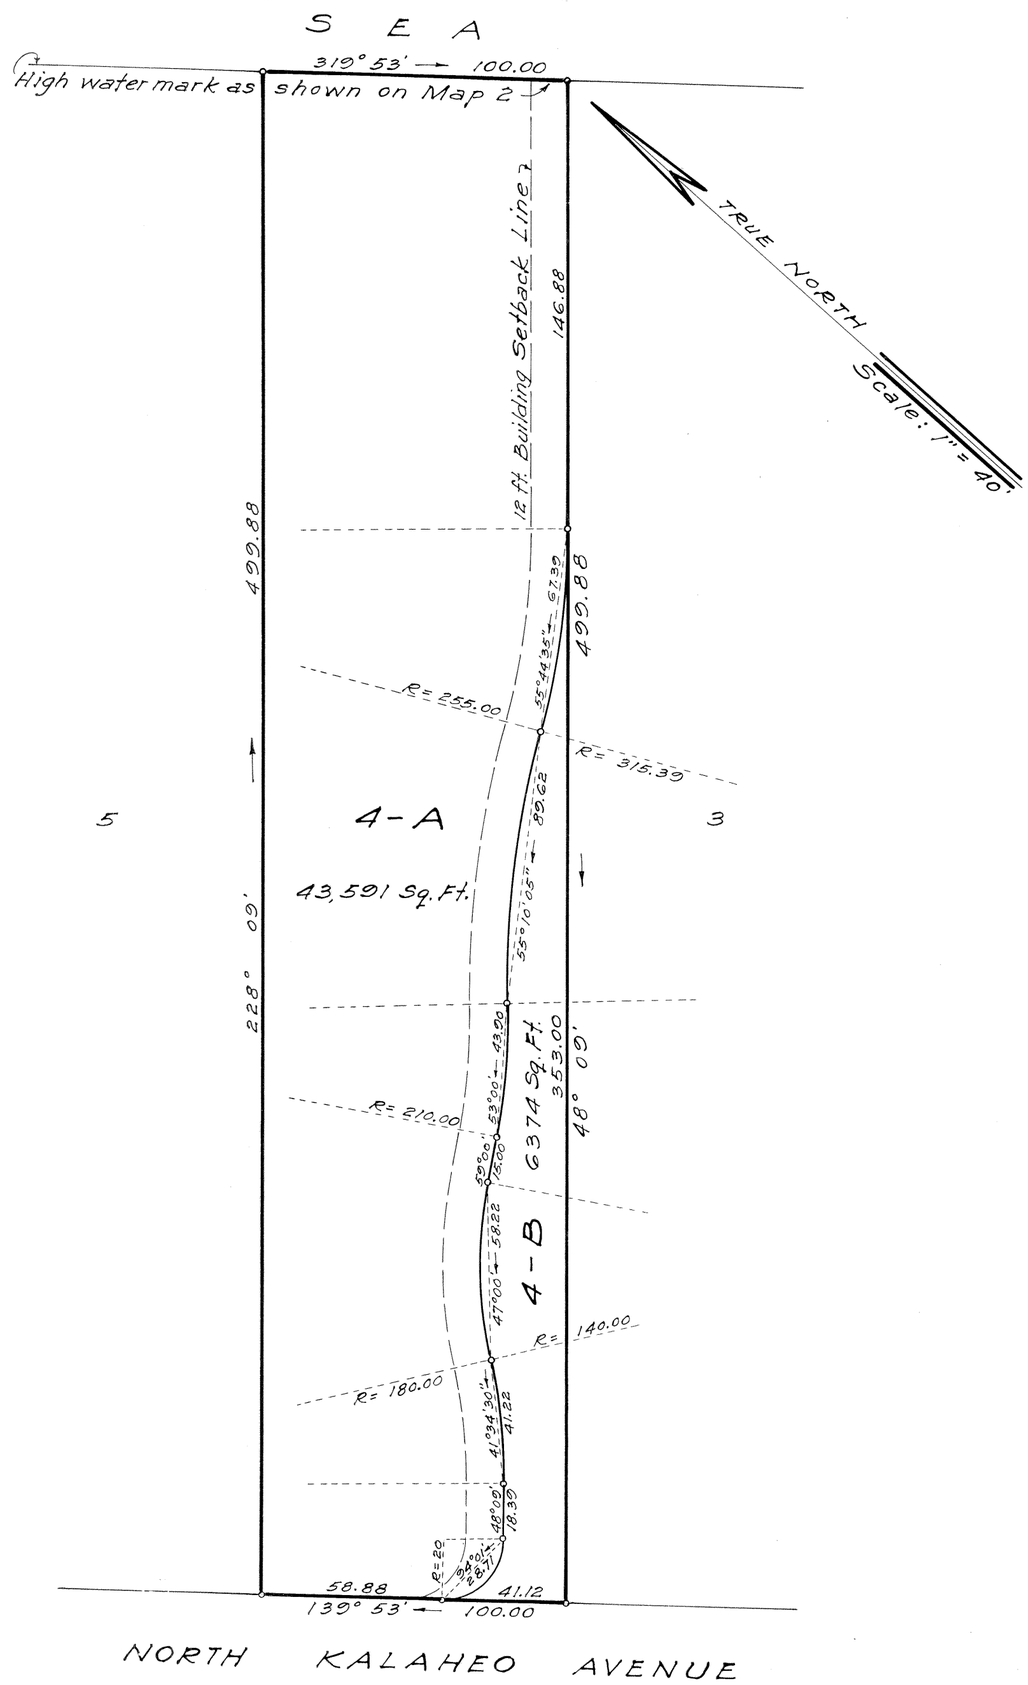

LAND COURT

TERRITORY OF HAWAII

LAND COURT APPLICATION 323

SUBDIVISION OF LOT 4

AS SHOWN ON MAP 2

INTO LOTS 4-A AND 4-B

AT PUEOHALA, KAILUA, KOOLAUPOKO, OAHU, T. H.

February 1, 1956
338 Dillingham Building
Honolulu, T. H.

JAMES B. MANN
REGISTERED LAND SURVEYOR No. 75
HAWAII, U.S.A.

James B. Mann
Registered Professional Surveyor
Certificate Number 75
Land Court Surveyor
Certificate Number 1

OWNERS: SHERMAN NOTT DOWSETT
DORIS BODINE DOWSETT
OWNERS' CERTIFICATE OF TITLE: 52,481

AUTHORIZED AND APPROVED BY ORDER OF THE JUDGE OF THE LAND COURT DATED FEBRUARY 29, 1956.
BY ORDER OF THE COURT

REGISTRAR OF THE LAND COURT

Filed Feb. 27, 1956
Registrar

Tax Map Key: 4-3-15: 9
F.B. 290:78
C.B. 126:87

15" × 21" = 2.19 ft