323

MAP 117

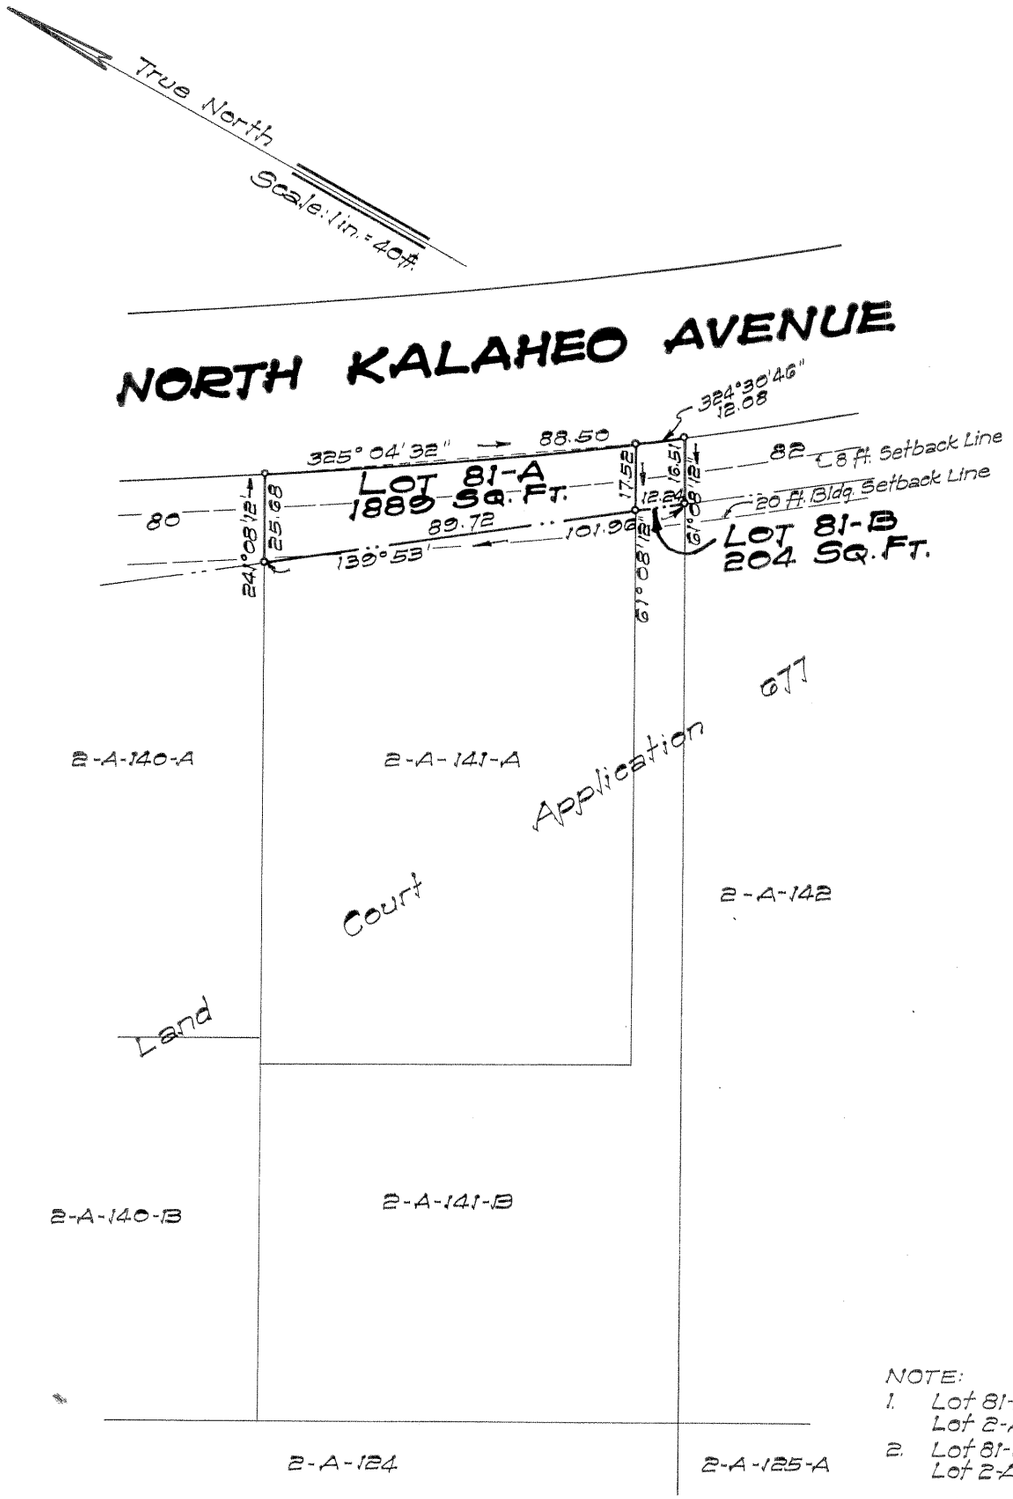

LAND COURT
TERRITORY OF HAWAII

LAND COURT APPLICATION 323

SUBDIVISION OF LOT 81
AS SHOWN ON MAP 5
INTO LOTS 81-A AND 81-B
AT KAILUA, KOOLAUPOKO, OAHU, T. H.

January 31, 1957.
25 Dillingham Bldg. Annex
Honolulu, T.H.

Bernard H. McKeague
Registered Land Surveyor 232
Land Court Surveyor Certificate 43

OWNERS: LOWELL CHON EN ING and BEVERLY SIU CHIN ING
OWNERS' CERTIFICATE OF TITLE: 60418.

AUTHORIZED AND APPROVED BY ORDER OF THE JUDGE OF THE LAND COURT DATED SEPTEMBER 4, 1957.
BY ORDER OF THE COURT.

REGISTRAR OF THE LAND COURT.

NOTE:
1. Lot 81-A will be sold in conjunction with Lot 2-A-141-A of Land Court Application 677
2. Lot 81-B will be sold in conjunction with Lot 2-A-141-B of Land Court Application 677

Filed Aug. 29, 1957
Registrar

Tax Map Key: 4-3-27: Port. 62

10" X 15" = 1 SQ. FT.