323

MAP 132

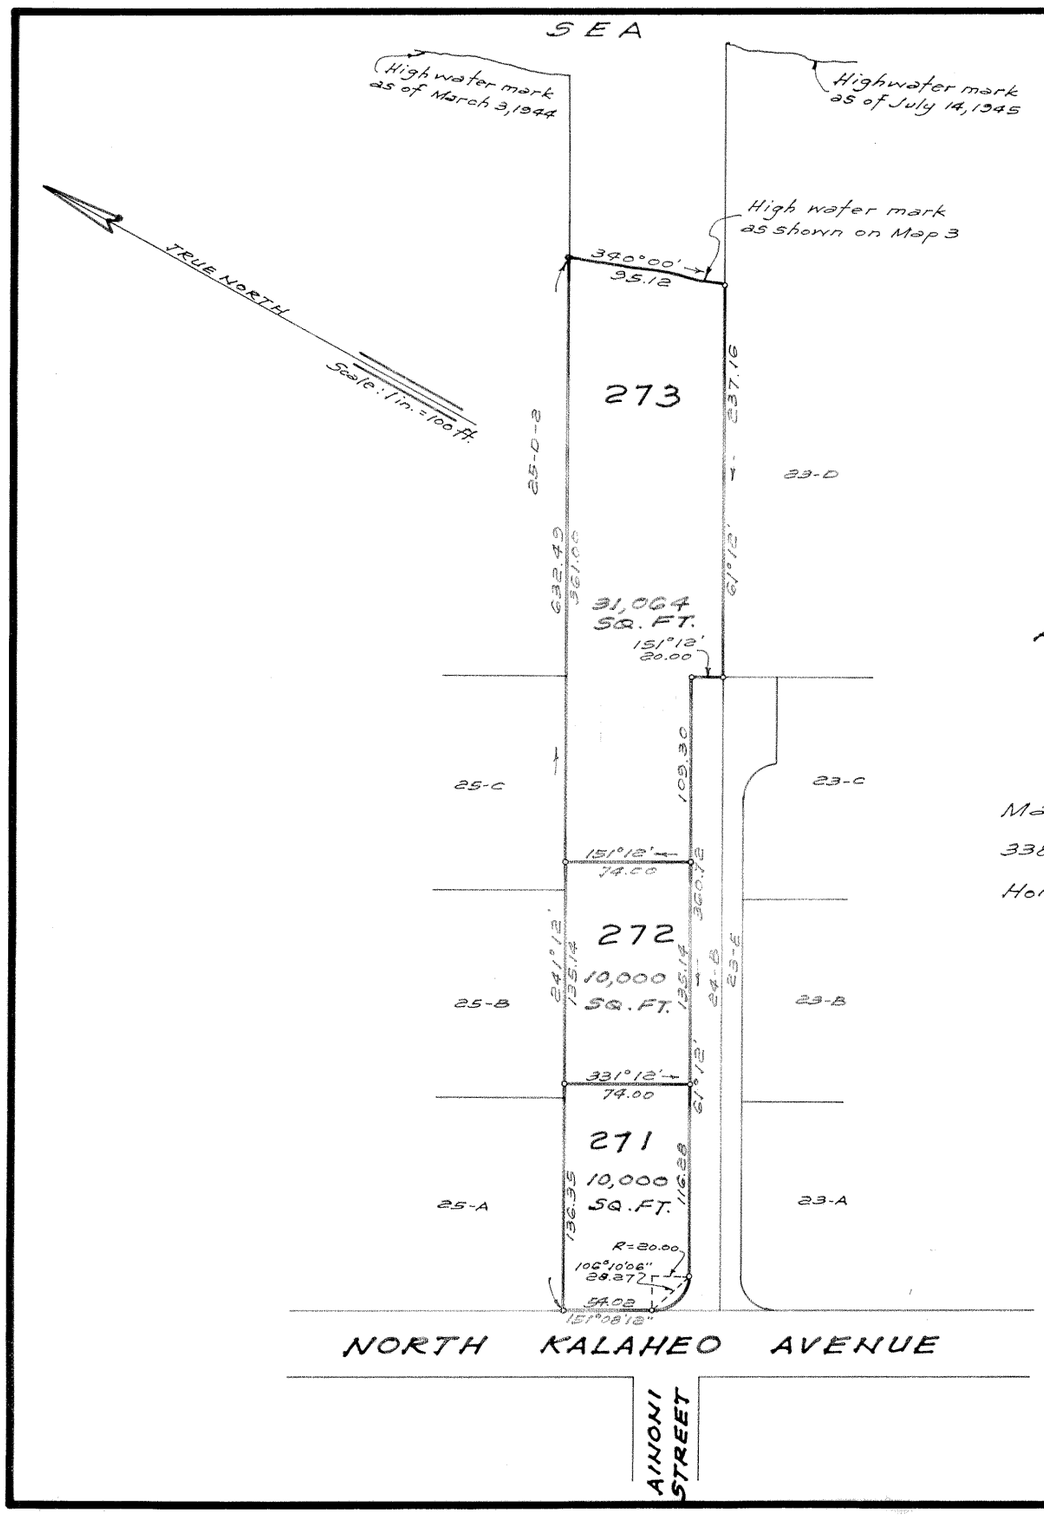

LAND COURT

STATE OF HAWAII

LAND COURT APPLICATION 323

SUBDIVISION OF LOT 24-A
AS SHOWN ON MAP 116
INTO LOTS 271, 272, AND 273

AT PUEOHALA, KAILUA, KOOLAUPOKO, OAHU, HAWAII

March 18, 1963
338 Dillingham Building
Honolulu, Hawaii

JOHN CLINE MANN
REGISTERED LAND SURVEYOR
No. 574
HAWAII, U.S.A.

John Cline Mann
Registered Professional Surveyor
Certificate Number 574
Land Court Surveyor
Certificate Number 82

OWNERS: ANTHONY BURNHAM BOYNTON AND ELIZABETH SPALDING BOYNTON

OWNERS' CERTIFICATE OF TITLE: 56,304

AUTHORIZED AND APPROVED BY ORDER OF THE JUDGE OF THE LAND COURT DATED: MAY 22, 1963

BY ORDER OF THE COURT. Rudolph K. Espinda
Acting REGISTRAR OF THE LAND COURT

Filed May 21, 1963 Paul Cozloff

TAX MAP KEY 4-3-18:10
F.B. 372:54
C.B. 150:52

10" x 15" = 1.04 ft