323

MAP 142

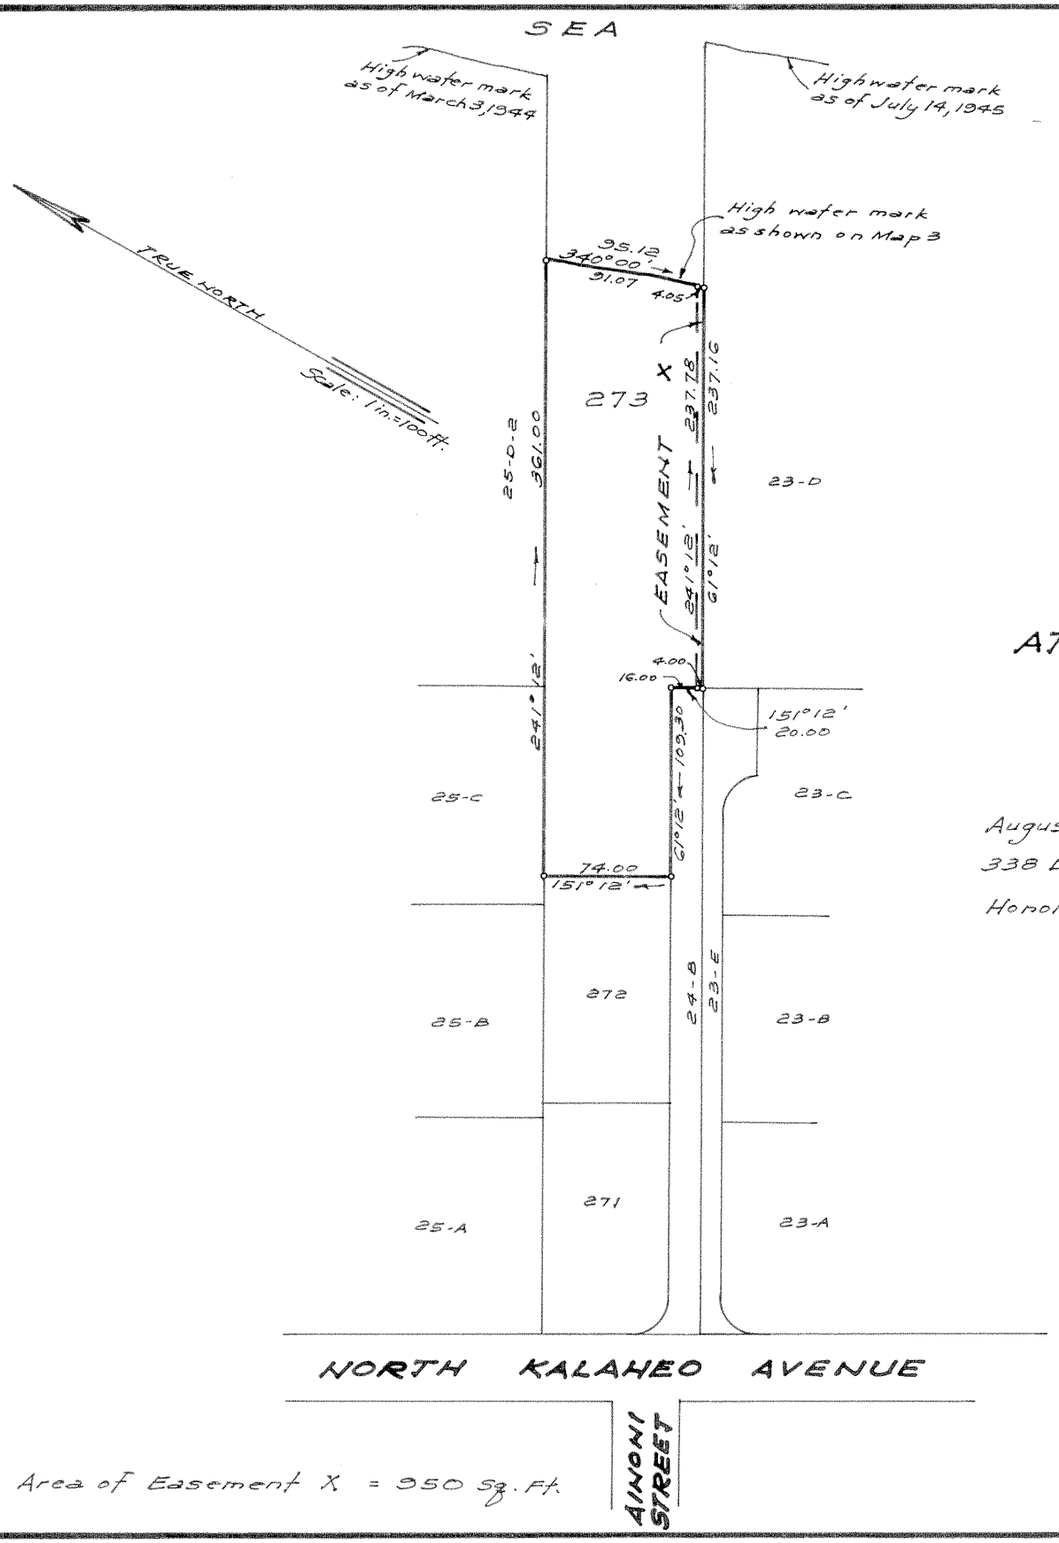

Area of Easement X = 950 Sq. Ft.

TAX MAP KEY 4-3-18 : POR. 10

C.B. 156 : 53

LAND COURT

STATE OF HAWAII

LAND COURT APPLICATION 323

DESIGNATION OF EASEMENT X
OVER AND ACROSS LOT 273
AS SHOWN ON MAP 132

AT PUEOHALA, KAILUA, KOOLAUPOKO, OAHU, HAWAII

August 11, 1964
338 Dillingham Building
Honolulu, Hawaii

JOHN CLINE MANN
REGISTERED LAND SURVEYOR
No. 574
HAWAII, U.S.A.

John Cline Mann
Registered Professional Surveyor
Certificate Number 574
Land Court Surveyor
Certificate Number 82

OWNERS : ANTHONY BURNHAM BOYNTON AND ELIZABETH SPALDING BOYNTON

OWNERS' CERTIFICATE OF TITLE : 56,304

AUTHORIZED AND APPROVED BY ORDER OF THE JUDGE OF THE LAND COURT DATED: AUGUST 17, 1964

BY ORDER OF THE COURT

REGISTRAR OF THE LAND COURT

Filed Aug 14, 1964
Registrar

10" x 15" = 1.04 ft

323 Map 142