MAP 143

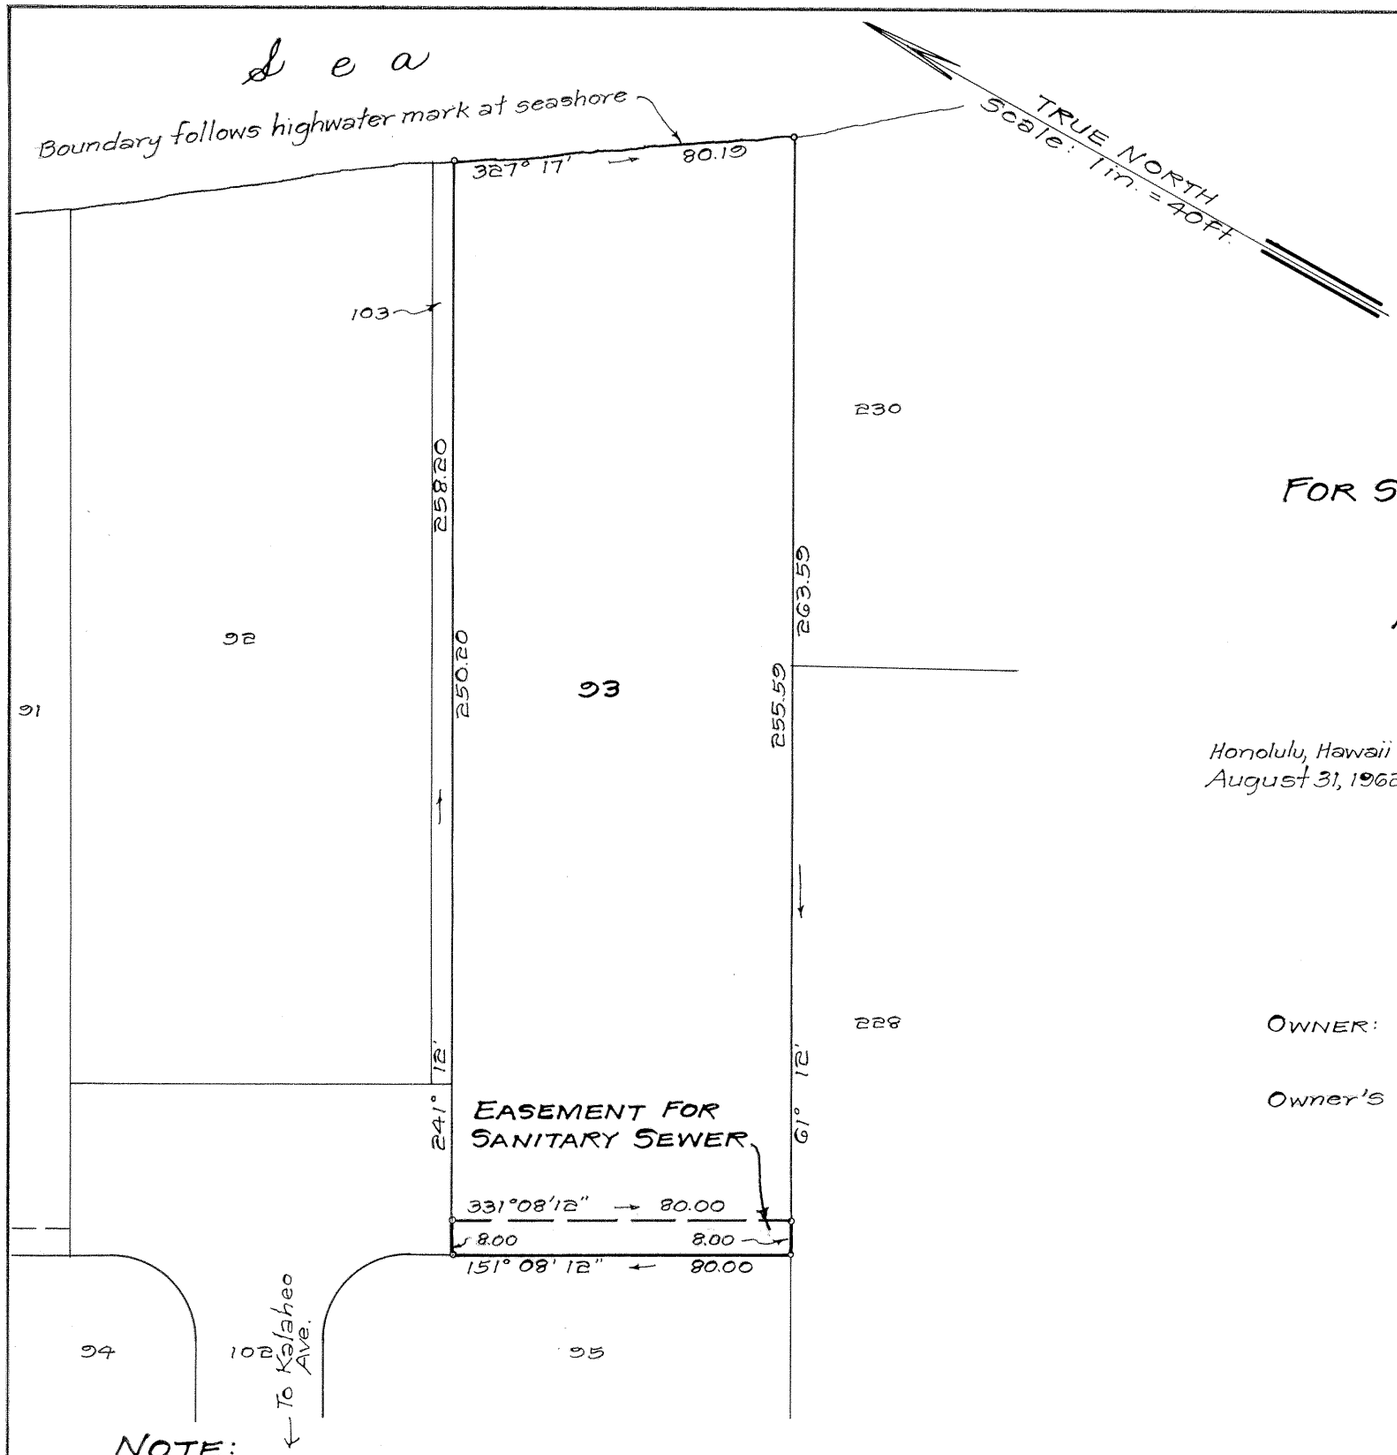

NOTE:
AREA OF EASEMENT = 640 Sq. Ft.

LAND COURT
STATE OF HAWAII

LAND COURT APPLICATION 323

DELINEATION OF EASEMENT
FOR SANITARY SEWER OVER AND ACROSS LOT 93
AS SHOWN ON MAP 20

AT KAILUA, KOOLAUPOKO, OAHU, HAWAII

Honolulu, Hawaii
August 31, 1962

DEPARTMENT OF PUBLIC WORKS
CITY AND COUNTY OF HONOLULU
DIVISION OF LAND SURVEY AND ACQUISITION

BY: Takeo Morisato
Registered Professional Surveyor
Certificate Number 611-S

OWNER: Howard Carter Babbitt

Owner's Certificate of Title: 27,826

AUTHORIZED AND APPROVED BY ORDER OF THE JUDGE
OF THE LAND COURT DATED: December 10, 1964

BY ORDER OF THE COURT:

REGISTRAR OF THE LAND COURT

Filed December 2, 1964 Paul Azloff

TAX MAP KEY: 4-3-17

Parcel 38 I.D. No. 154
Kailua Sewers, Section I

10" X 15" = 1¢