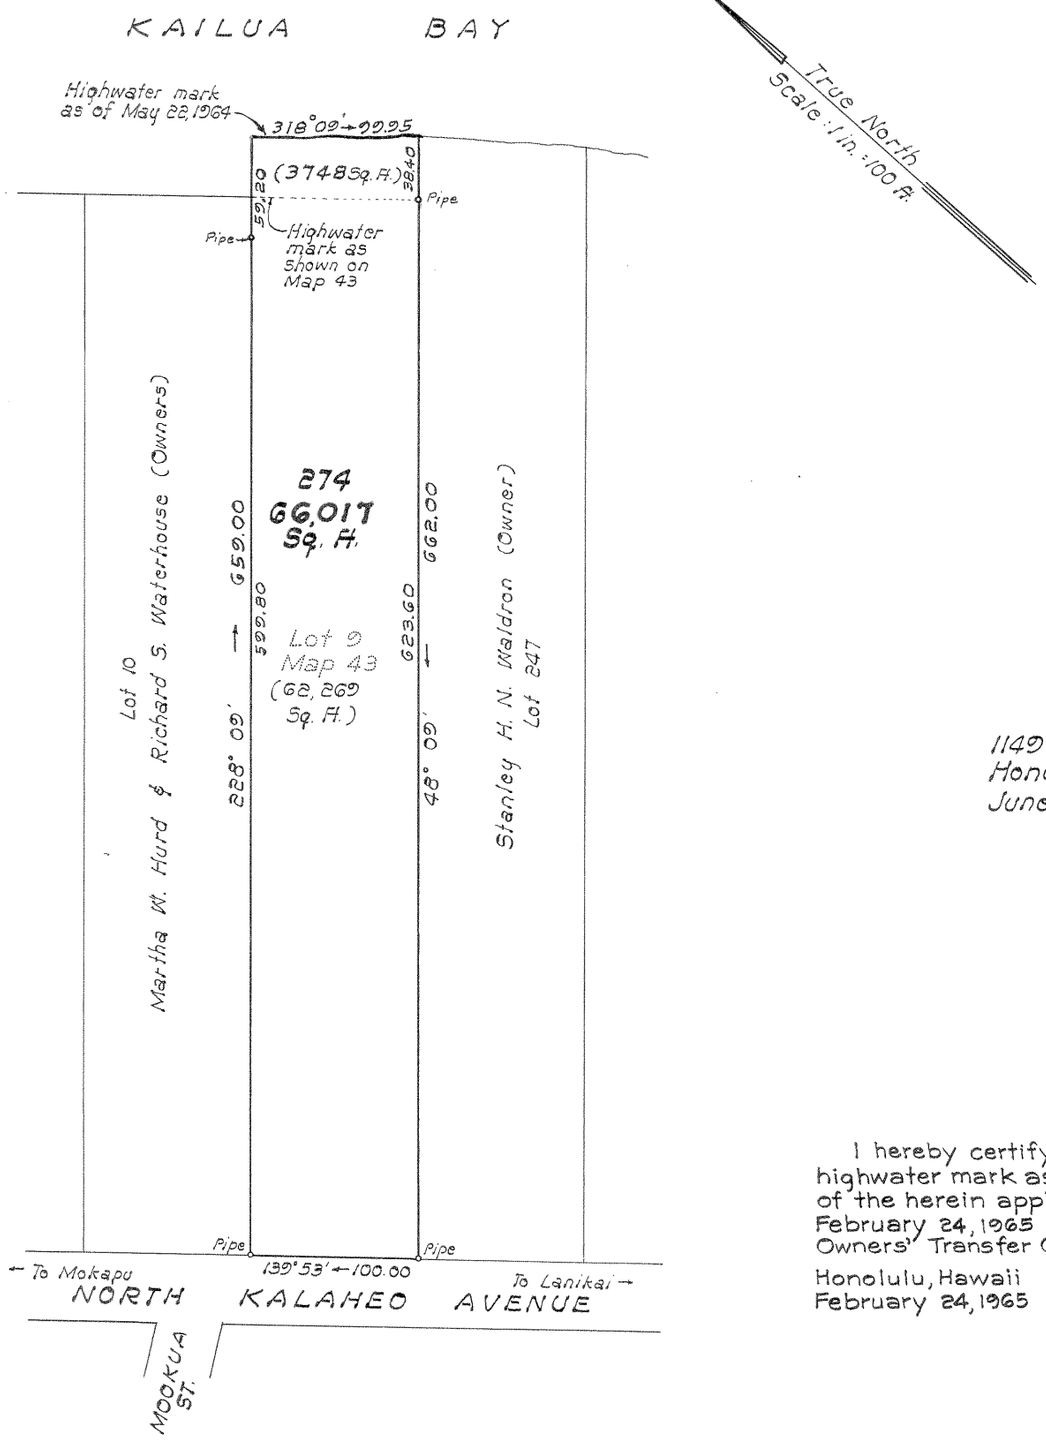

LAND COURT

STATE OF HAWAII

LAND COURT APPLICATION 323

ACCRETION TO LOT 9

AND THE REDESIGNATION OF LOT 9 WITH ACCRETION

AS LOT 274

AT PUEOHALA, KAILUA, KOOLAUPOKO, OAHU, HAWAII

New highwater mark as shown hereon is from an actual survey on the ground made by or under the direct supervision of the undersigned on May 22, 1964 and may be checked with my Field Book 300 and Calculation Folder 404-64.

1149 Bethel St.
Honolulu, Hawaii
June 1, 1964

MASAO KAWAHARA
REGISTERED LAND SURVEYOR
No. 1246
HAWAII, U.S.A.

PARK ENGINEERING, INC.
Engineers & Surveyors

Masao Kawahara
Registered Professional Surveyor
Certificate Number 1246-5

Owners: Michael Thomas McCormack and
Rudolph James Brilhante
Owners' Certificate of Title: 99262

I hereby certify that Decree re-establishing highwater mark as of May 22, 1964 of new Lot 274 of the herein application has been entered on February 24, 1965 and the same has been noted on Owners' Transfer Certificate of Title No. 99262.

Honolulu, Hawaii
February 24, 1965

Registrar of the Land Court

I hereby certify that the description of survey and map hereon designating the boundaries of Lot 274 as of May 22, 1964 have been checked on the ground and the same found to be in accord.

Honolulu, Hawaii
January 11, 1965

James M. Dunn
State Land Surveyor

Filed November 30, 1964 Paul Ozloff

Tax Map Key: 4-3-15:30

10" x 15" = 1 Sq. Ft.