323

MAP 156

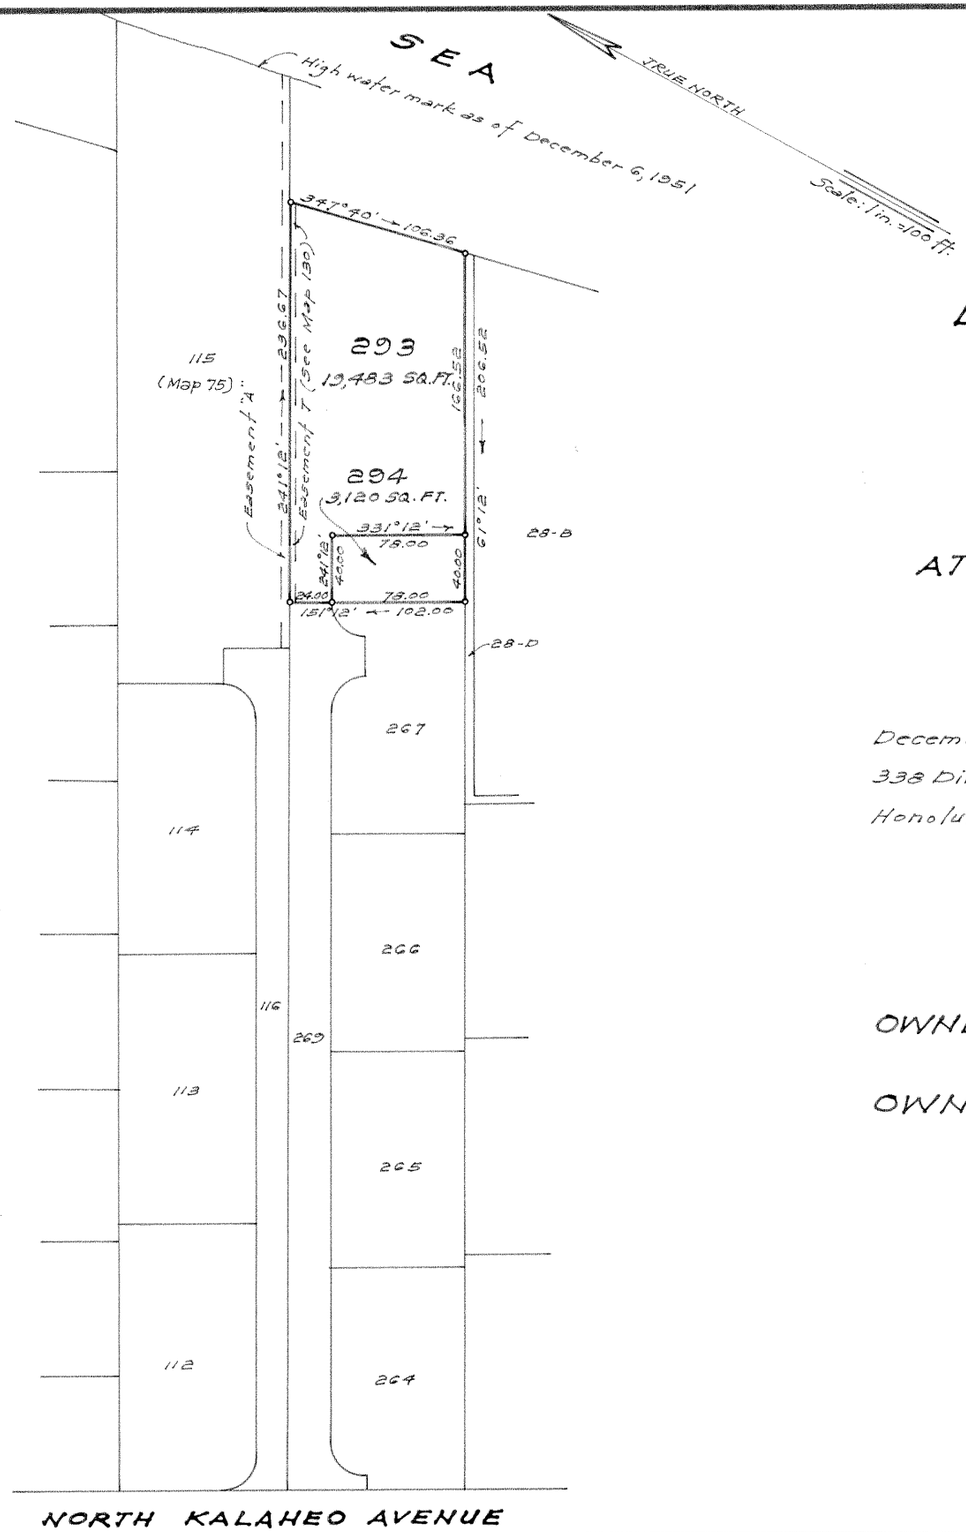

LAND COURT

STATE OF HAWAII

LAND COURT APPLICATION 323

SUBDIVISION OF LOT 268
AS SHOWN ON MAP 130
INTO LOTS 293 AND 294

AT PUEOHALA, KAILUA, KOOLAUPOKO, OAHU, HAWAII

December 22, 1965
338 Dillingham Building
Honolulu, Hawaii

JOHN CLINE MANN
REGISTERED LAND SURVEYOR
No. 574
HAWAII, U.S.A.

John Cline Mann
Registered Professional Surveyor
Certificate Number 574
Land Court Surveyor
Certificate Number 82

OWNERS : MARGARET EFFIE FLEMING ZABRISKIE
LETITIA FLEMING McMANUS
WILLIAM LUNDIE FLEMING

OWNERS' CERTIFICATE OF TITLE : 86279

AUTHORIZED AND APPROVED BY ORDER OF THE
JUDGE OF THE LAND COURT DATED DECEMBER 21, 1966
BY ORDER OF THE COURT. Rudolph K. Espinda
REGISTRAR OF THE LAND COURT

Filed Dec. 15, 1966 Paul Cozloff m

TAX MAP KEY 4-3-18 : POR. 26

10" x 15" = 1.04 Sq. Ft.

353 Map 12e

353 Map 12e