MAP 157

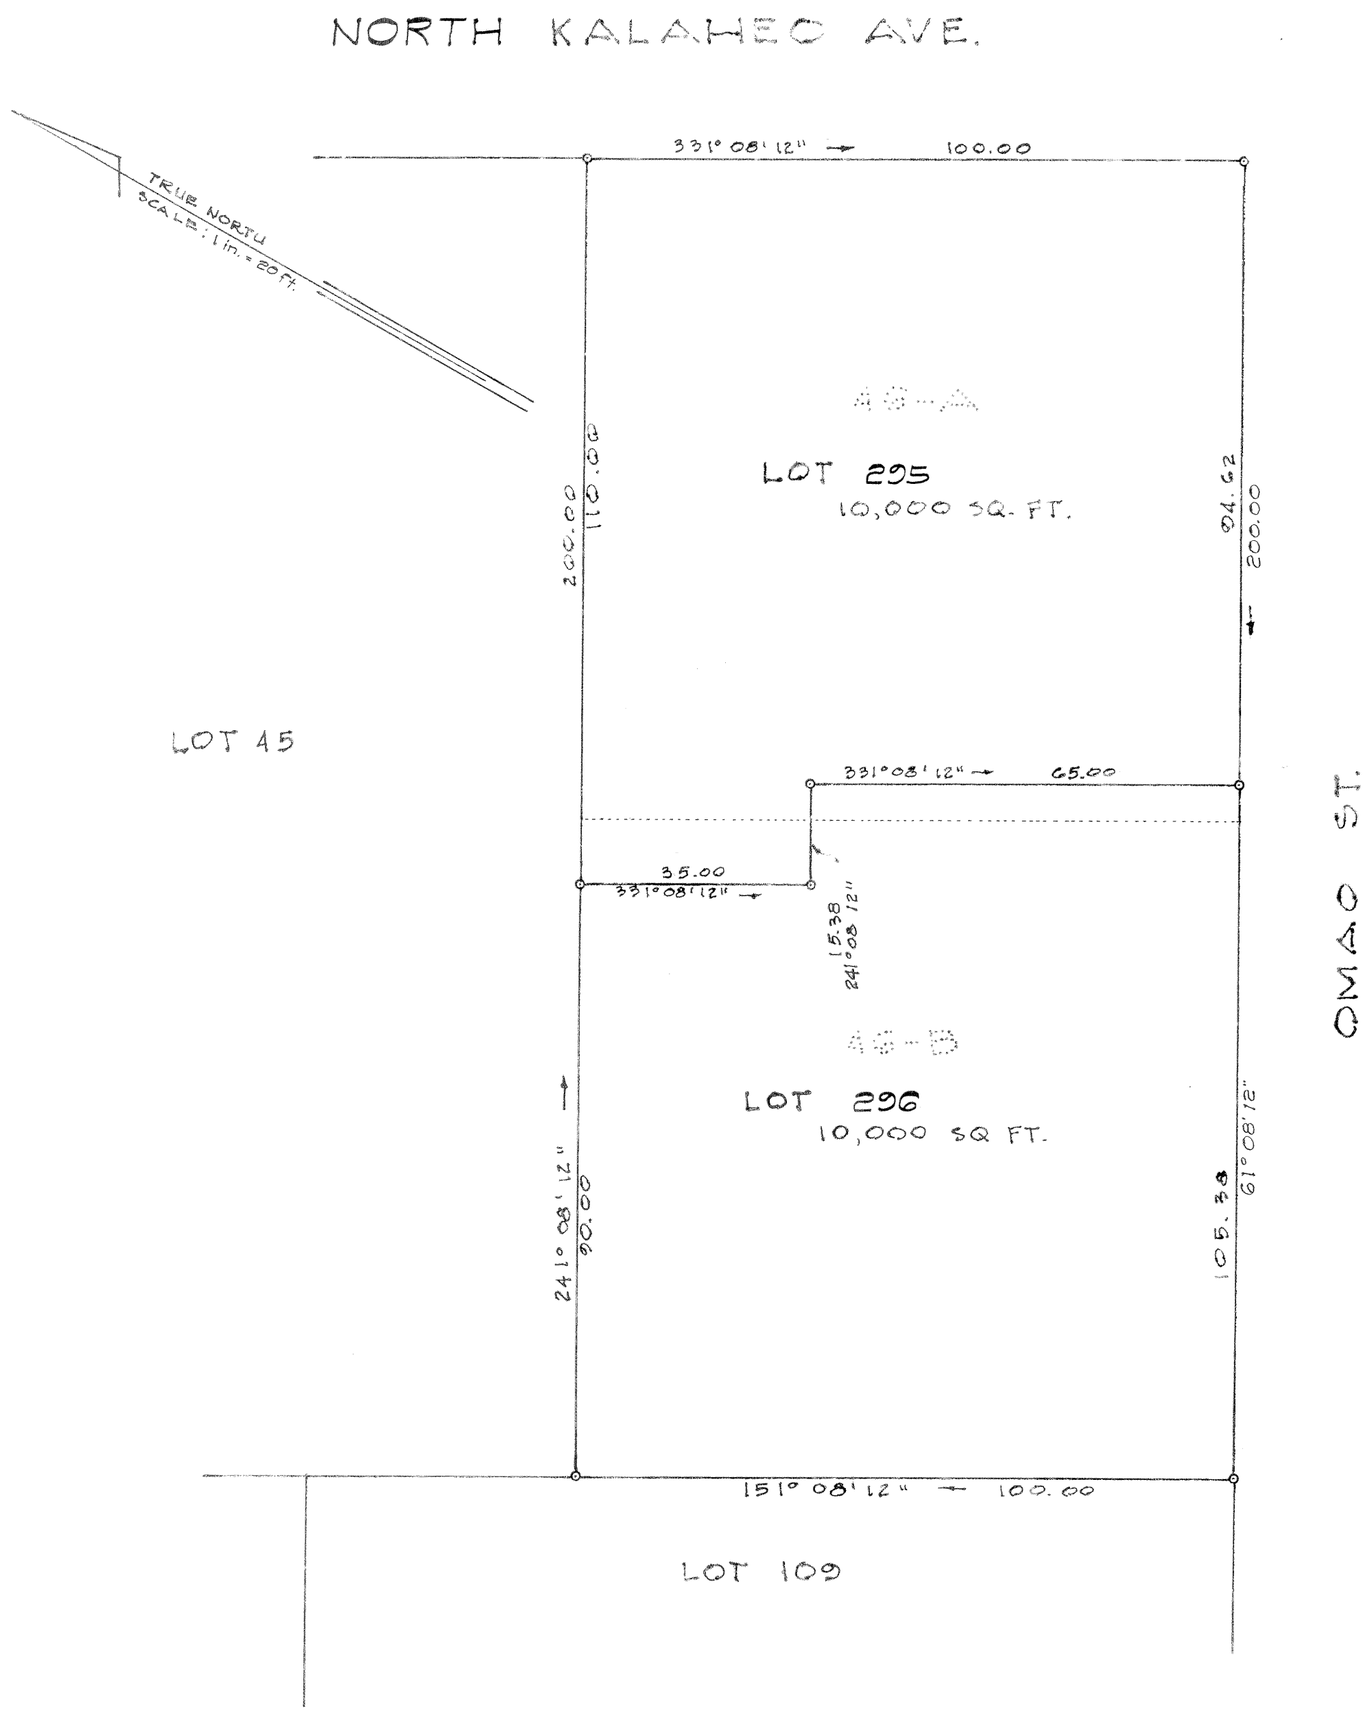

LAND COURT
STATE OF HAWAII

LAND COURT APPLICATION 323
CONSOLIDATION OF LOTS 46-A AND 46-B
AS SHOWN ON MAP 53

AND THE RESUBDIVISION OF SAID
CONSOLIDATION INTO LOTS 295 AND 296
AT PUEOHALA, KAILUA, KOOLAUPOKO, OAHU, HAWAII

LOT 54-A

LOT 54-B

P.O. BOX 177
HOOLEHUA, MOLOKAI
HAWAII
MARCH 1, 1966

BY: Richard L. Kekoa
REGISTERED SURVEYOR
CERTIFICATE NO. 110-S

RICHARD L. KEKOA
REGISTERED LAND SURVEYOR
No. 110
HAWAII, U.S.A.

OWNER: WILLIAM HERBERT MOUNTCASTLE
OWNER'S CERTIFICATE OF TITLE: 35687

AUTHORIZED AND APPROVED BY ORDER OF THE
JUDGE OF THE LAND COURT DATED: JANUARY 13, 1967
BY ORDER OF THE COURT Rudolph K. Espinda
REGISTRAR OF THE LAND COURT

Filed January 12, 1967 Paul Cozloff an

TAX MAP KEY: 4-3-24-1

16.2" x 19.5" = 2.2 SQ. FT.