MAP 164

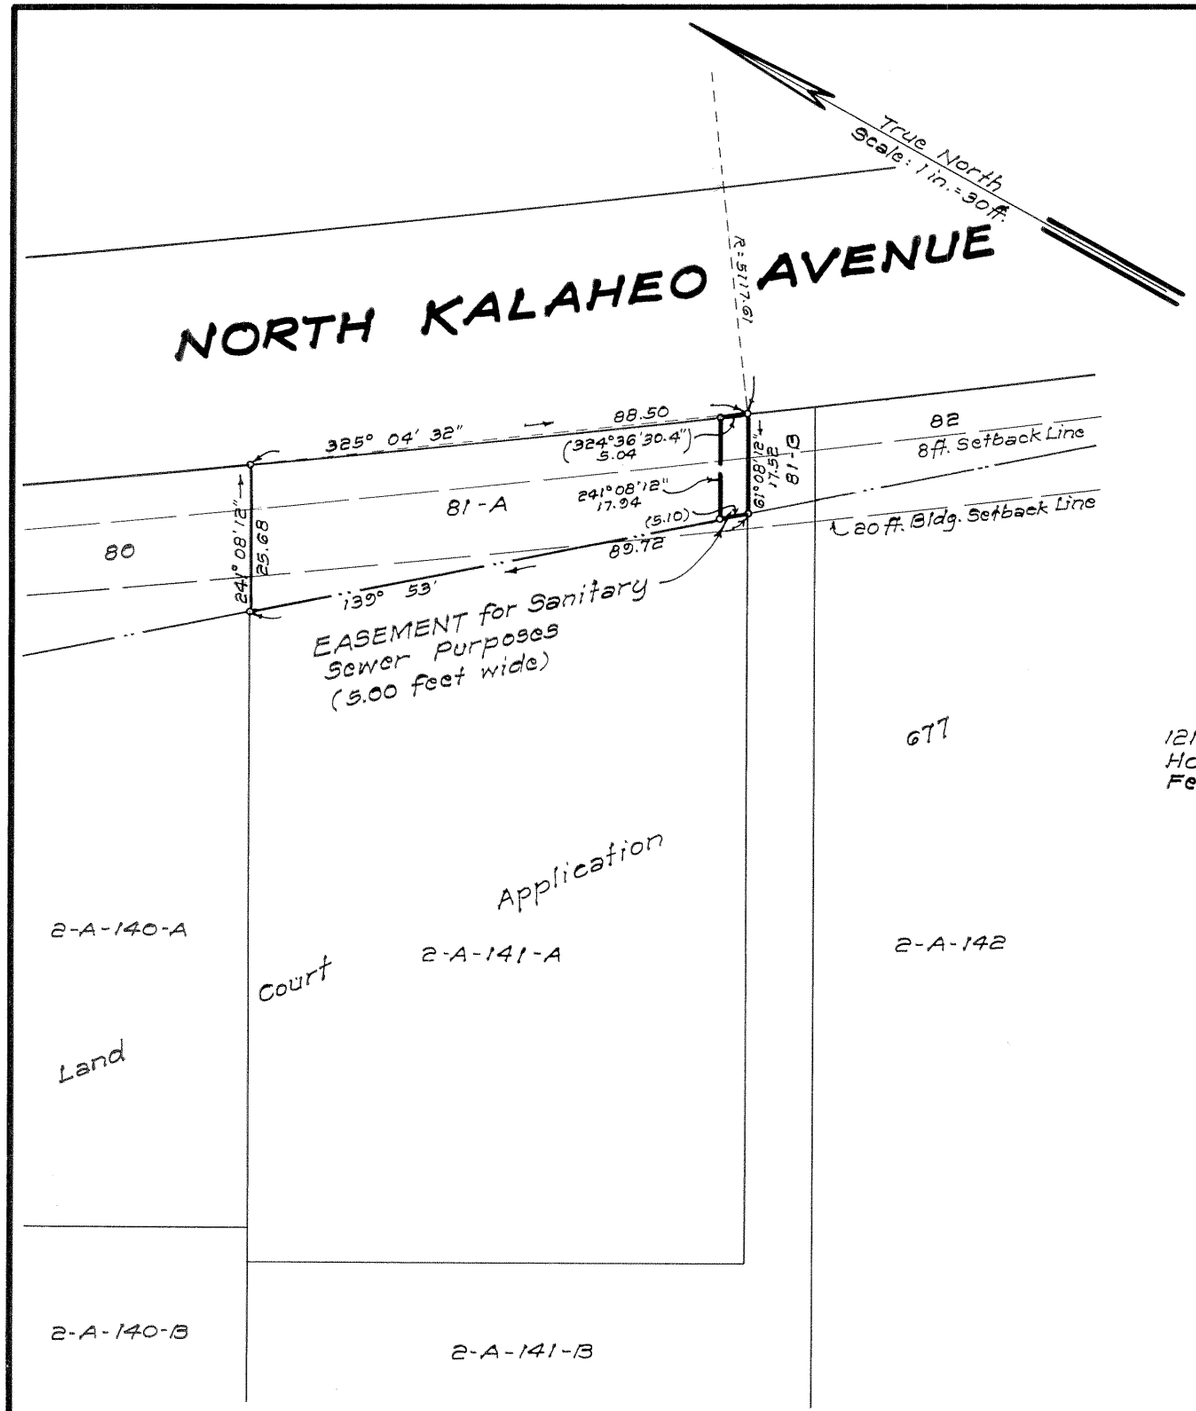

Area of Easement = 89 Sq. Ft.

LAND COURT
STATE OF HAWAII

LAND COURT APPLICATION 323

DELINEATION OF EASEMENT
FOR SANITARY SEWER PURPOSES
OVER AND ACROSS LOT 81-A
AS SHOWN ON MAP 117

KAILUA, KOOLAUPOKO, OAHU, HAWAII

1214 Waimanu St.
Honolulu, Hawaii
February 20, 1969

WA JOONG LUM
REGISTERED LAND SURVEYOR
No. 678
HAWAII, U.S.A.

Wa Joong Lum
Registered Professional Surveyor
Certificate Number 678-S
Land Court Surveyor Cert. No. 37

OWNERS: BEVERLY SIU CHIN ING, LOWELL CHON EN ING AND PATRICIA CHU ING

OWNERS' CERTIFICATES OF TITLE: 60418, 114593

AUTHORIZED AND APPROVED BY ORDER OF THE JUDGE OF THE LAND COURT DATED: APRIL 21, 1969
BY ORDER OF THE COURT.

Rudolph K. Espinda
REGISTRAR OF THE LAND COURT.

Filed April 8, 1969
James A. Smith
Deputy Registrar

Tax Map Key: 4-3-27

10" x 15" = 1.0 Sq. Ft.