MAP 173

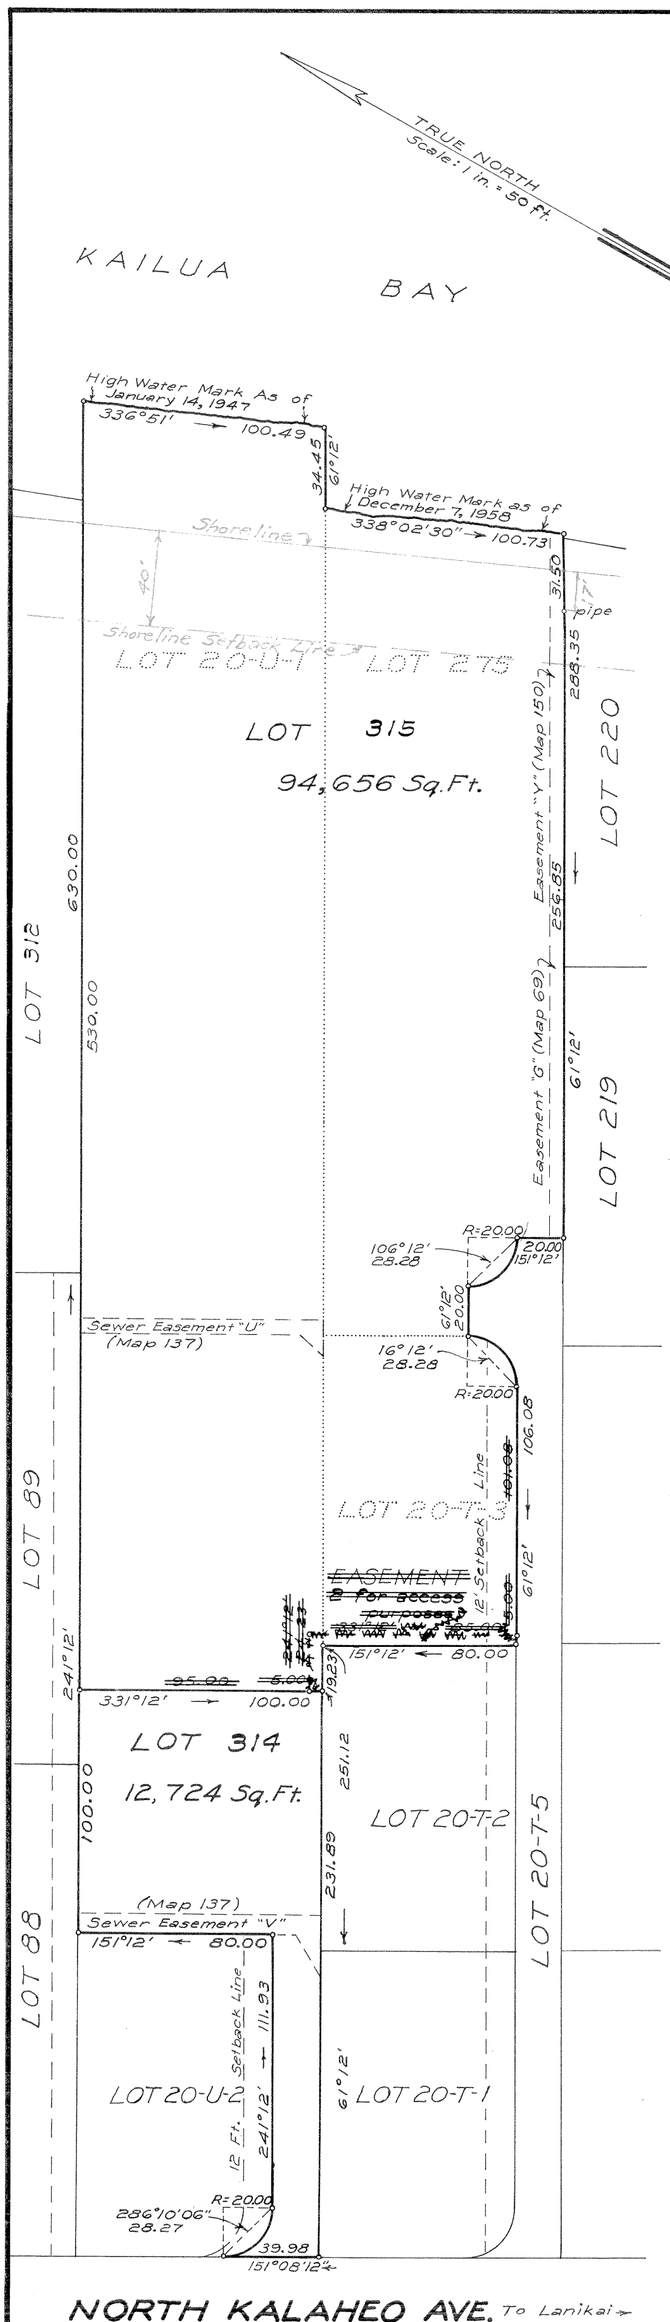

LAND COURT

STATE OF HAWAII

LAND COURT APPLICATION 323

CONSOLIDATION OF LOT 20-U-1 AS SHOWN ON MAP 68,
LOT 20-T-3 AS SHOWN ON MAP 69
AND LOT 275 AS SHOWN ON MAP 150
AND THE RESUBDIVISION OF SAID CONSOLIDATION
INTO LOTS 314 AND 315
~~AND DESIGNATION OF EASEMENT 2~~
~~OVER AND ACROSS LOT 315~~

AT PUEOHALA, KAILUA, KOOLAUPOKO, OAHU, HAWAII

JOHN CLINE MANN
REGISTERED LAND SURVEYOR
No. 574
HAWAII, U.S.A.

John Cline Mann

Registered Professional Surveyor
Certificate Number 574
Land Court Surveyor
Certificate Number 82

July 16, 1970
Suite 22, Halekauwila St. Annex
Dillingham Transportation Bldg.
Honolulu, Hawaii

OWNERS OF LOT 20-U-1: CYRENUS LINWOOD GILLETTE
ALBERTA MUELLER GILLETTE

OWNERS' CERTIFICATE OF TITLE: 29884

OWNERS OF LOTS 20-T-3 AND 275: FREDRIC BERNHARDT MUELLER

OWNERS' CERTIFICATE OF TITLE: 148519

AUTHORIZED AND APPROVED BY ORDER OF THE JUDGE OF THE LAND COURT DATED JUNE 7, 1972.
BY ORDER OF THE COURT.

James A. Smith
Acting REGISTRAR OF THE LAND COURT

Easement 2 as shown hereon has been deleted by Order of the Judge of the Land Court dated May 11, 1999.

Honolulu, Hawaii
May 11, 1999

Randall M. Hashimoto
State Land Surveyor

NOTE:
~~Area of Easement 2 = 521 Sq. Ft.~~

Filed April 27, 1972 Paul Cozloff

Tax Map Key: 4-3-18: 3 & 4
C. B. 182:84

15" × 21" = 2.2 Sq. Ft.