MAP 176

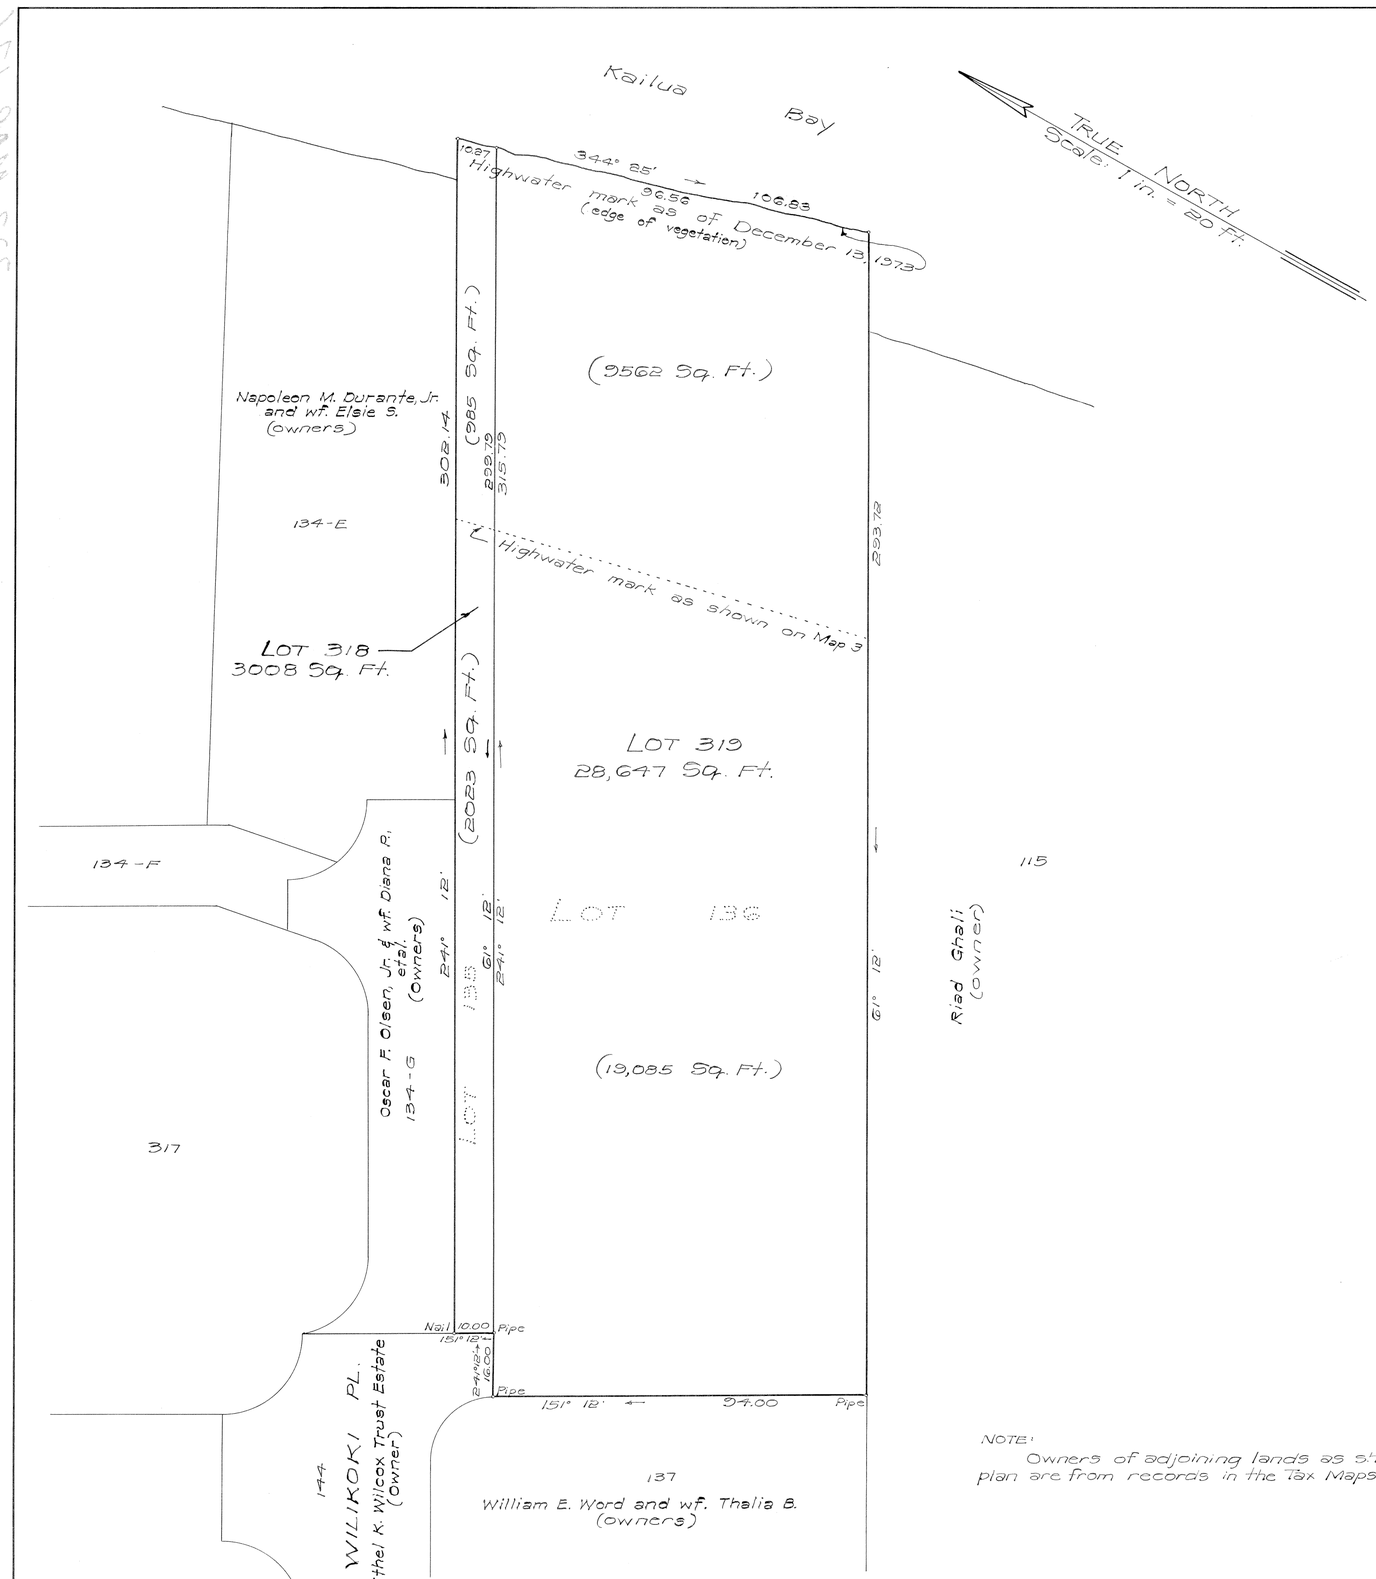

LAND COURT

STATE OF HAWAII

LAND COURT APPLICATION 323

ACCRETION TO LOTS 135 AND 136

AND THE REDESIGNATION OF SAID LOT 135 WITH ACCRETION AS LOT 318

AND SAID LOT 136 WITH ACCRETION AS LOT 319

AT PUEOHALA, KAILUA, KOOLAUPOKO, OAHU, HAWAII

New highwater mark as shown hereon is from an actual survey on the ground made under the direction and supervision of the undersigned on December 13, 1973.

850 Richards St.
Honolulu, Hawaii
December 17, 1973

LESTER T. SHIMABUKURO
REGISTERED PROFESSIONAL LAND SURVEYOR
No. 2723
HAWAII, U.S.A.

TOWILL, SHIGEOKA & ASSOCIATES, INC.

By: Lester T. Shimabukuro
Registered Professional Surveyor
Certificate Number 2723
Registered Land Court Surveyor
Certificate Number 169

OWNER: Ethel Kulamanu Wilcox Trust Estate

Owner's Certificate of Title: 65,301

I hereby certify that Decree re-establishing highwater mark as of December 13, 1973 of new Lots 318 and 319 of the herein application has been entered on May 17, 1976 and the same has been noted on Owner's Transfer Certificate of Title No. 65,301.

Honolulu, Hawaii
May 17, 1976

Rudolph K. Esquinda
Registrar of the Land Court

I hereby certify that the description of survey and map hereon designating the boundaries of Lots 318 and 319 as of December 13, 1973 have been checked on the ground and the same found to be in accord.

Honolulu, Hawaii
March 8, 1974

Kazutaka Saiki
State Land Surveyor

NOTE:
Owners of adjoining lands as shown on plan are from records in the Tax Maps Branch.

Filed January 31, 1974
James J. Smith
Deputy Registrar

Tax Map Key: 4-3-19-16 & 17
584-1-A

21" x 32" = 4.7 Sq. Ft.