323

MAP 180

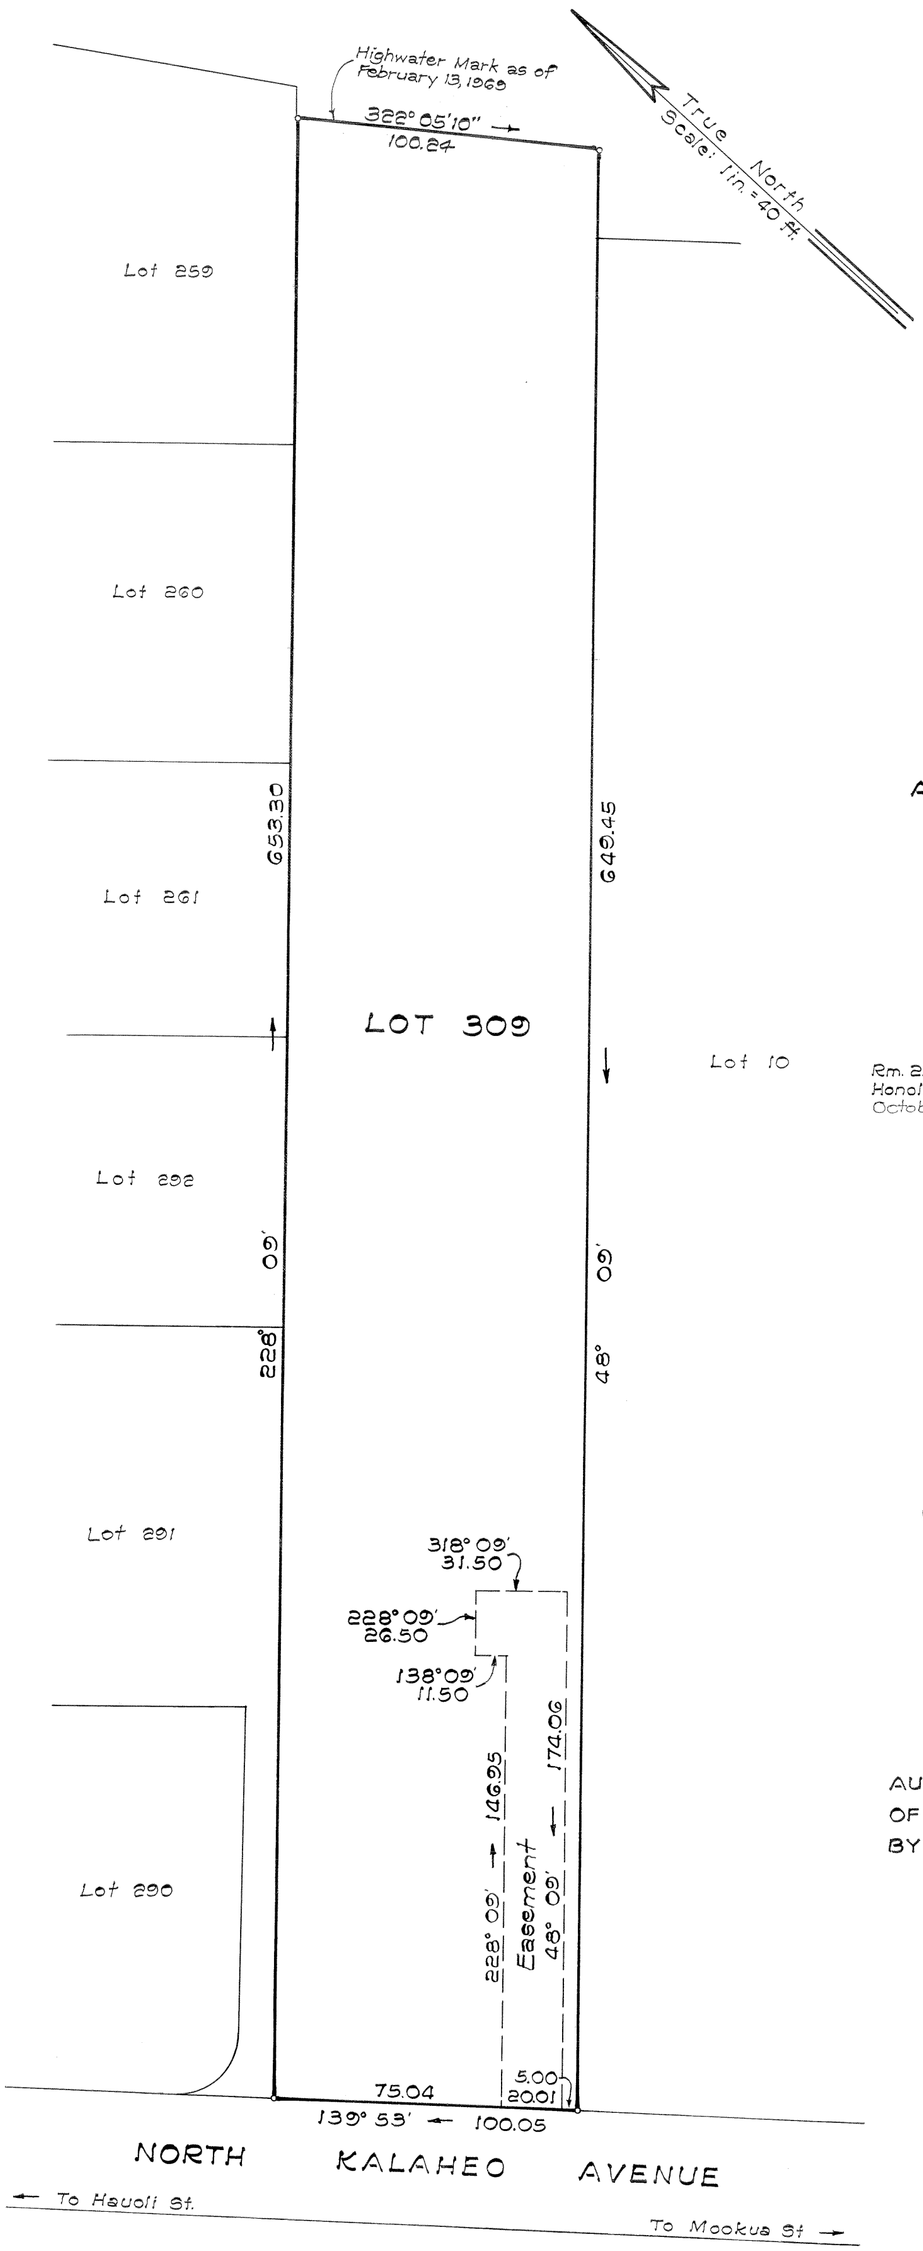

AREA OF EASEMENT = 3780 Sq. Ft.

LAND COURT

STATE OF HAWAII

LAND COURT APPLICATION 323

DELINEATION OF EASEMENT

AFFECTING LOT 309
AS SHOWN ON MAP 166
AT PUEOHALA, KAILUA, KOOLAUPOKO, OAHU, HAWAII

Rm. 23 1259 S. Beretania St
Honolulu, Hawaii
October 18, 1976

Tadaka Nakahata
Registered Land Surveyor
Certificate No. 721 ES
Land Court Certificate No. 96

TADAKA NAKAHATA
REGISTERED
No. 721-S
HAWAII, U.S.A.

OWNER: UNITED SPECIALTIES INC.

OWNER'S CERTIFICATE OF TITLE: 125579

AUTHORIZED AND APPROVED BY ORDER OF THE JUDGE OF THE LAND COURT DATED NOVEMBER 29, 1976

BY ORDER OF THE COURT

Rudolph K. Espinda
REGISTRAR OF THE LAND COURT

Filed November 12, 1976
James A. Smith
Deputy Registrar

76100B
Tax Map Key: 4-3-16:1

15" x 21" = 2.18 Sq. Ft.
L76029