MAP 195

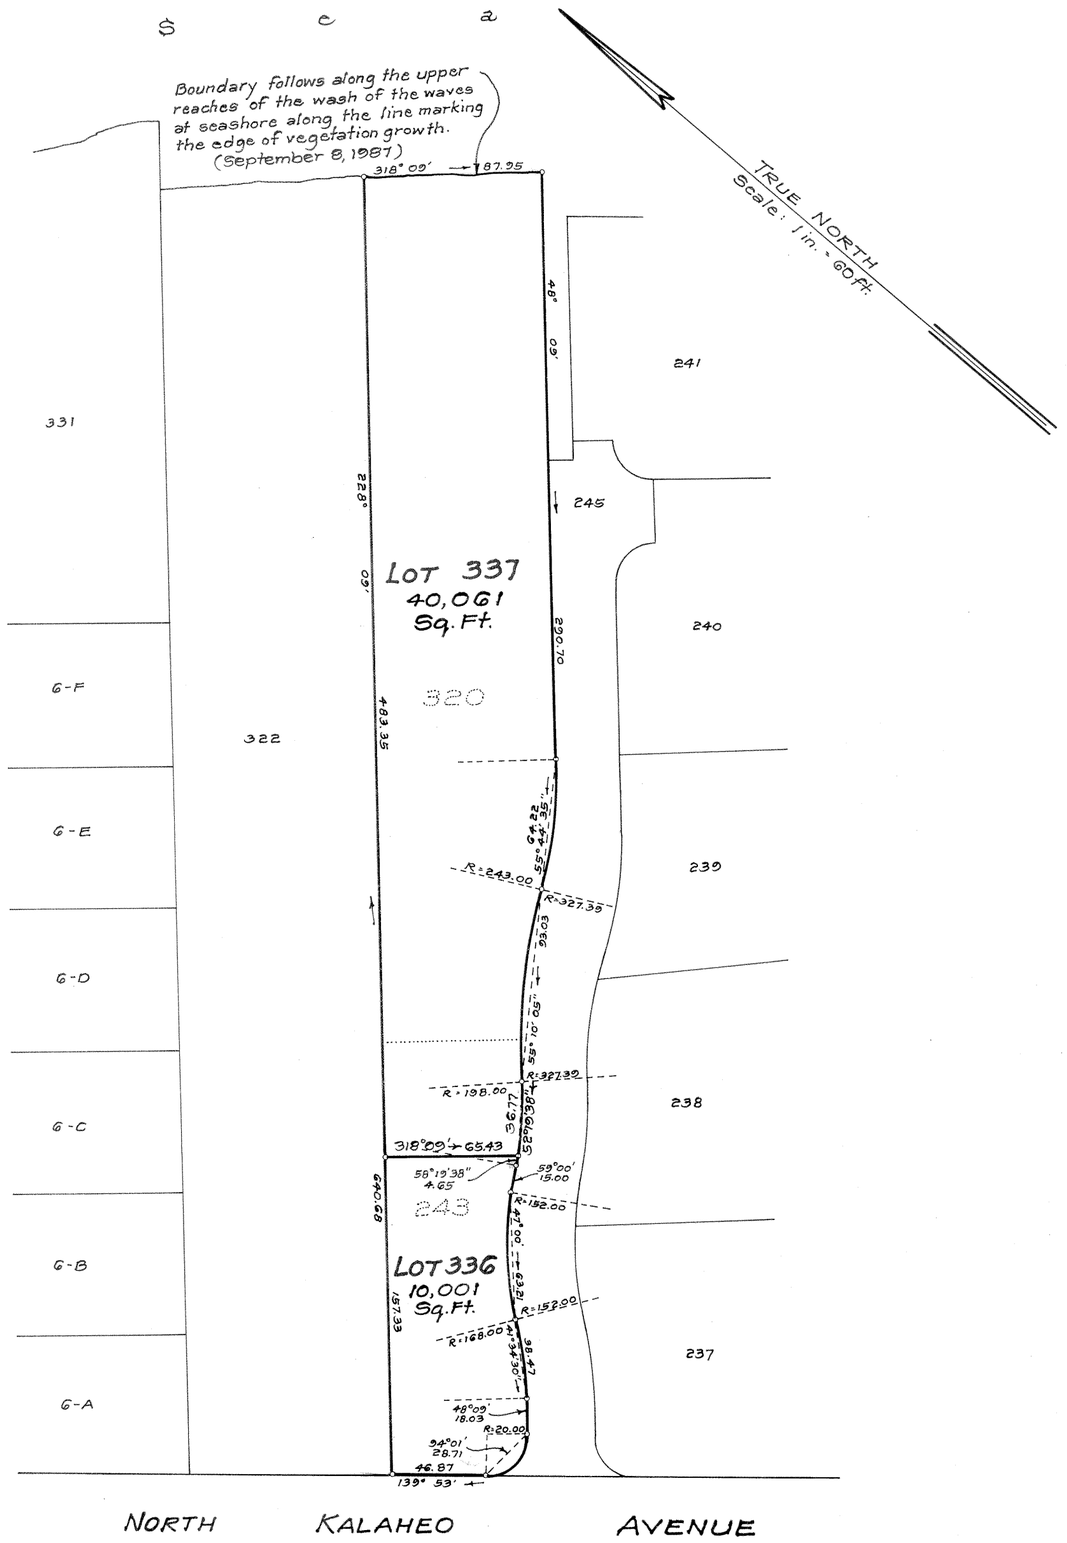

LAND COURT

STATE OF HAWAII

LAND COURT APPLICATION 323

CONSOLIDATION OF
LOT 243 AS SHOWN ON MAP 121
AND LOT 320 AS SHOWN ON MAP 178
AND RESUBDIVISION OF SAID CONSOLIDATION
INTO LOTS 336 AND 337

AT KAILUA, KOOLAUPOKO, OAHU, HAWAII

1193 Kika Place
Kailua, Hawaii
October 12, 1987

ALAN F. MURAKI
REGISTERED PROFESSIONAL LAND SURVEYOR
No. 4969
HAWAII, U.S.A.

A. F. M. CORPORATION

By: Alan F. Muraki
Registered Professional Surveyor
Certificate Number 4969
Land Court Surveyor
Certificate Number 193

OWNERS: Charles Edward Sporck and
Jeanine Florence Sporck

OWNERS' CERTIFICATES OF TITLE: 188,608 and 256,307

AUTHORIZED AND APPROVED BY ORDER OF THE
JUDGE OF THE LAND COURT DATED: DECEMBER 16, 1987
BY ORDER OF THE COURT.

Barbara E. Wright, Deputy
REGISTRAR OF THE LAND COURT.

filed November 23, 1987 Barbara E. Wright
Deputy Registrar

Tax Map Key: 4-3-15: 9 & 43

15" x 21" = 2.2 Sq. Ft.