MAP 10

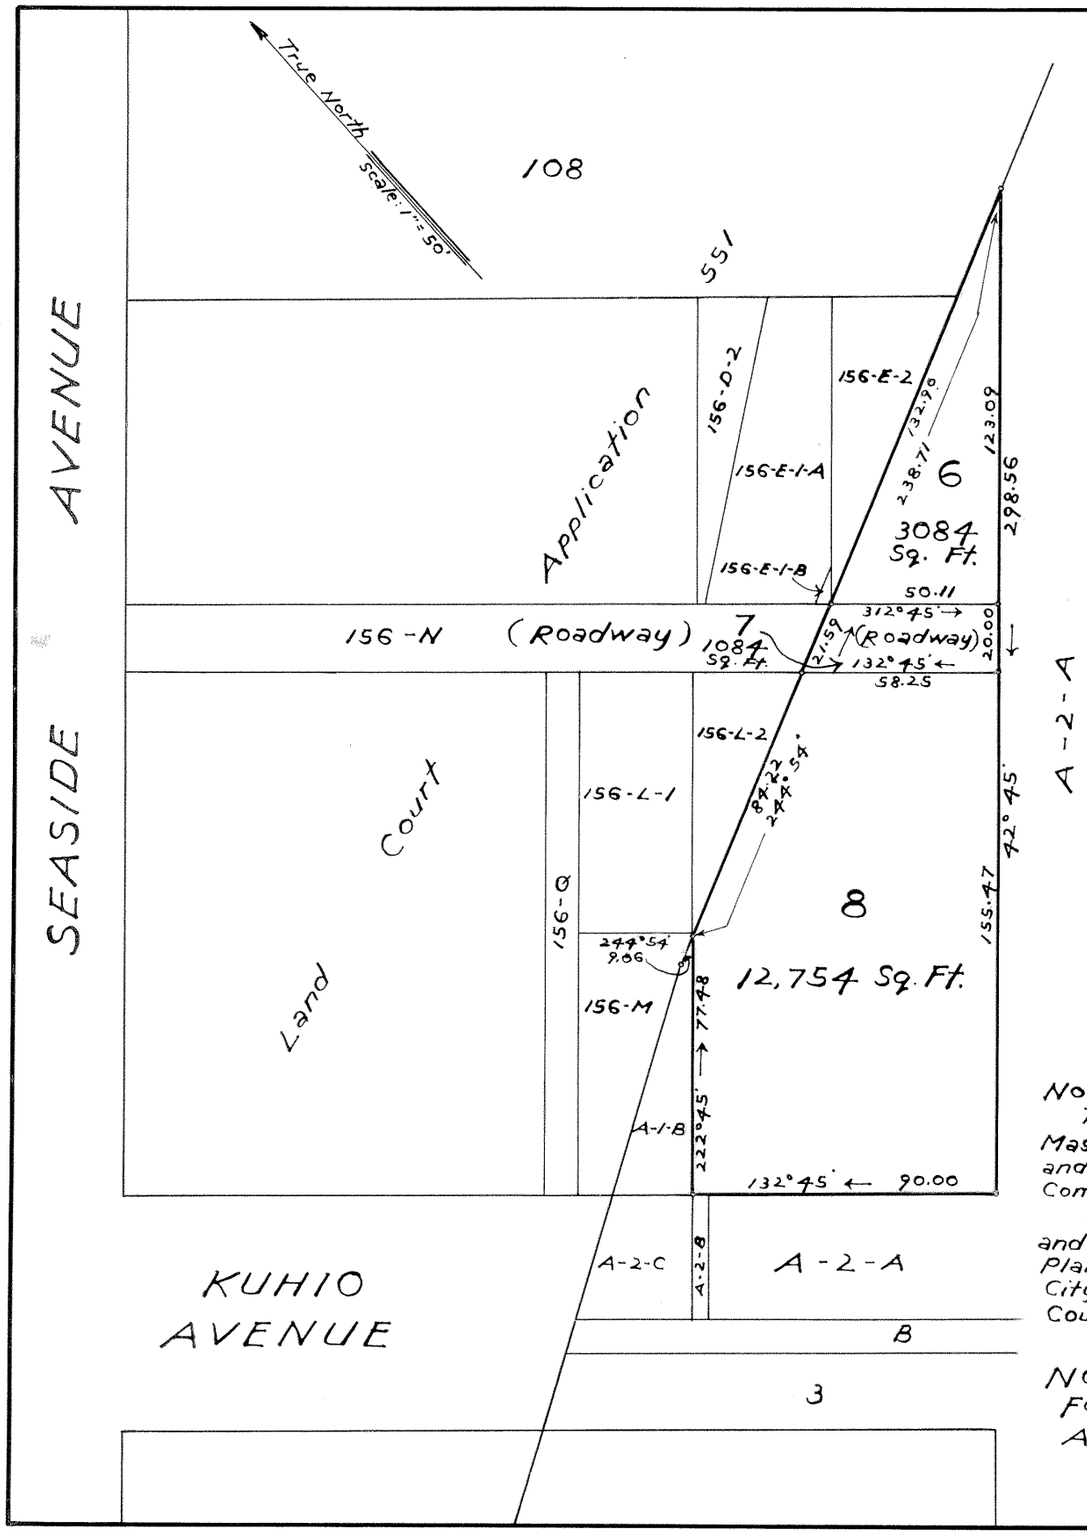

LAND COURT

TERRITORY OF HAWAII

LAND COURT APPLICATION 324

SUBDIVISION OF LOT A-1-A, AS SHOWN ON MAP 7, FILED IN THE OFFICE OF THE ASSISTANT REGISTRAR OF THE LAND COURT INTO LOTS 6, 7 AND 8

WAIKIKI, HONOLULU, OAHU, T. H.

Scale: 1 inch = 50 feet

October 23, 1943
333-338 Dillingham Building
Honolulu, T. H.

JAMES B. MANN
REGISTERED LAND SURVEYOR
No. 75
HAWAII, U.S.A.

James B. Mann
Registered Professional Surveyor
Certificate Number 75
Land Court Surveyor
Certificate Number 1

OWNER: Charles Maner Hite, Trustee under the will and of the Estate of Emma Kaleleonalani, deceased

By: Anderson, Wren & Jenks
J. P. Russell

Owner's certificate of title 20222

Note:
This subdivision is located in Section 3 of the Master Plan of the City and County of Honolulu and has received the approval of the City Planning Commission.

For information concerning street widenings and extensions or other features of the Master Plan which affect this property, consult the City Planning Commission of the City and County of Honolulu.

NOTE:
For rights of way, if any, see certificate of title
Also see petition for subdivision

I hereby certify that the map hereon being a subdivision of Land Court Application 324, as herein entitled, has been examined and checked as to form and mathematical correctness and that it has been approved by Order of the Judge of the Land Court dated December 28, 1943.

Honolulu, T. H.
December 28, 1943.

A. LESTER MARKS
Surveyor, Territory of Hawaii

By: Robert D. King
Principal Cadastral Engineer

Filed Dec. 16, 1943
Abraham N. Akana
Assistant Registrar

Tax Key 2-6-21:78

10" x 15" = 1.04 sq. ft.