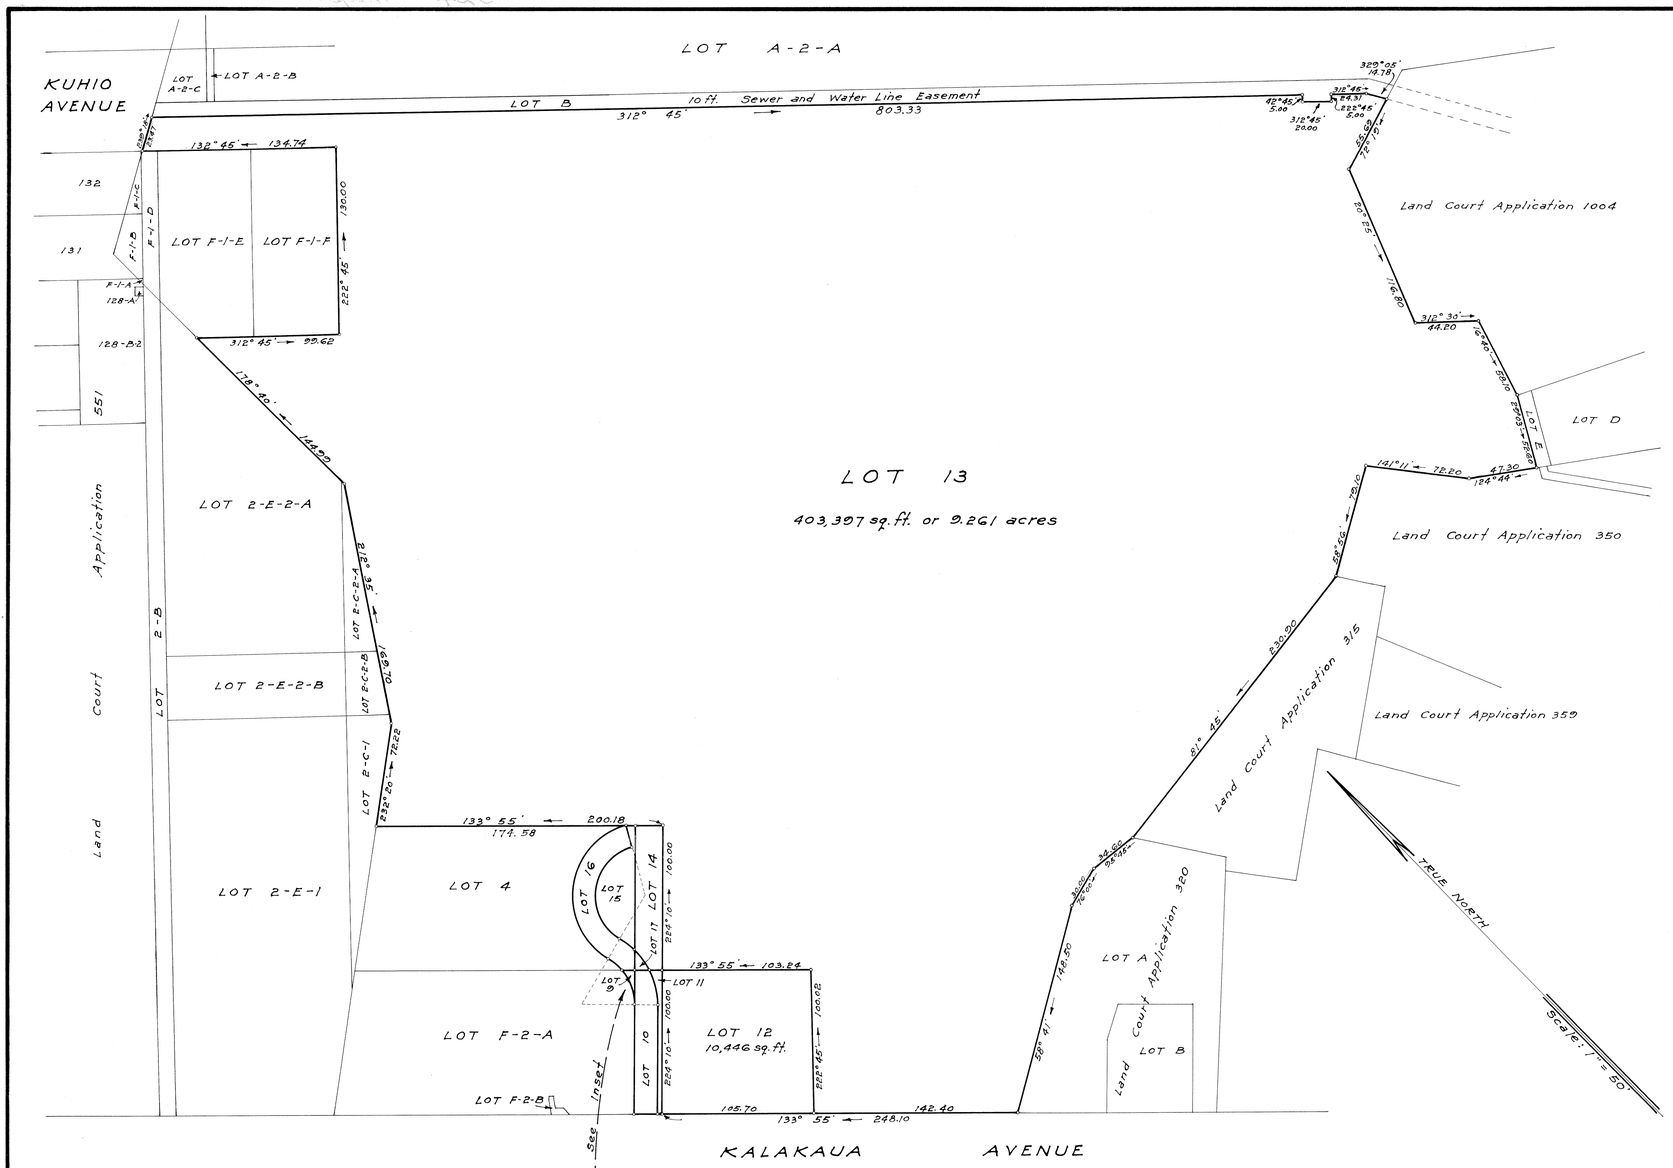

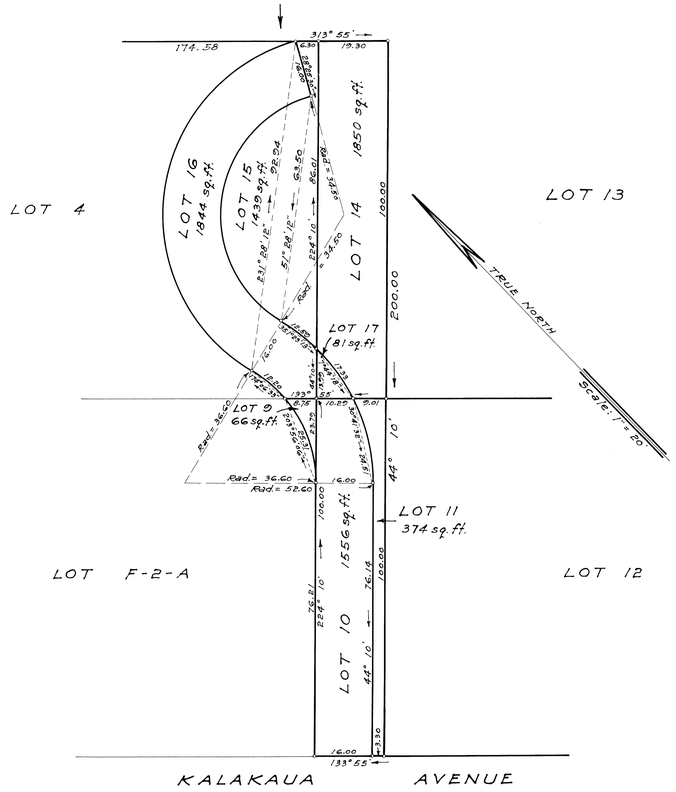

INSET
Scale: 1" = 20'

LAND COURT

TERRITORY OF HAWAII

SUBDIVISION OF LAND COURT APPLICATION 324

AS FOLLOWS:

LOT F-3 AS SHOWN ON MAP 3 INTO LOTS 9 AND 10

LOT F-4 AS SHOWN ON MAP 3 INTO LOTS 11 AND 12

LOT 3 AS SHOWN ON MAP 9 INTO LOTS 13, 14, AND 15

LOT 5 AS SHOWN ON MAP 9 INTO LOTS 16 AND 17

THE MAPS REFERRED TO ABOVE BY NUMBERS ARE FILED IN THE OFFICE OF THE ASSISTANT REGISTRAR OF THE LAND COURT

WAIKIKI, HONOLULU, OAHU, T. H.

Scale: 1 inch = 50 feet

April 25, 1945
333-338 Dillingham Building
Honolulu, T. H.

JAMES B. MANN
REGISTERED LAND SURVEYOR No. 75
HAWAII, U.S.A.

James B. Mann
Registered Professional Surveyor
Certificate Number 75
Land Court Surveyor
Certificate Number 1

OWNER: CHARLES MANER HITE – Trustee under the Will and of the Estate of Emma Kaleleonalani, deceased.

By: Anderson, Wrenn & Tenks
Per J. P. Russell

OWNER'S CERTIFICATE OF TITLE 20,222

I hereby certify that the map hereon being a subdivision of Land Court Application 324, as herein entitled, has been examined and checked as to form and mathematical correctness and that it has been approved by Order of the Judge of the Land Court dated June 5, 1945.

Honolulu, T.H.
June 5, 1945.

A. LESTER MARKS
Surveyor, Territory of Hawaii

By: Robert D. King
Principal Cadastral Engineer

NOTE:
For Rights-of-Way, if any, see Certificate of Title.
Also see Petition for Subdivision.

Filed May 28, 1945
Abraham K. Akana
Assistant Registrar

TAX MAP KEY 2-6-22: 2, 11, & 27
C.B. 97:16

30" x 36" = 7.50 $