LAND COURT

TERRITORY OF HAWAII

LAND COURT APPLICATION 324

CONSOLIDATION OF LOTS 11 TO 15

AS SHOWN ON MAP 11

AND THE RESUBDIVISION OF SAID CONSOLIDATION

INTO LOTS 18 AND 19

WAIKIKI, HONOLULU, OAHU, T. H.

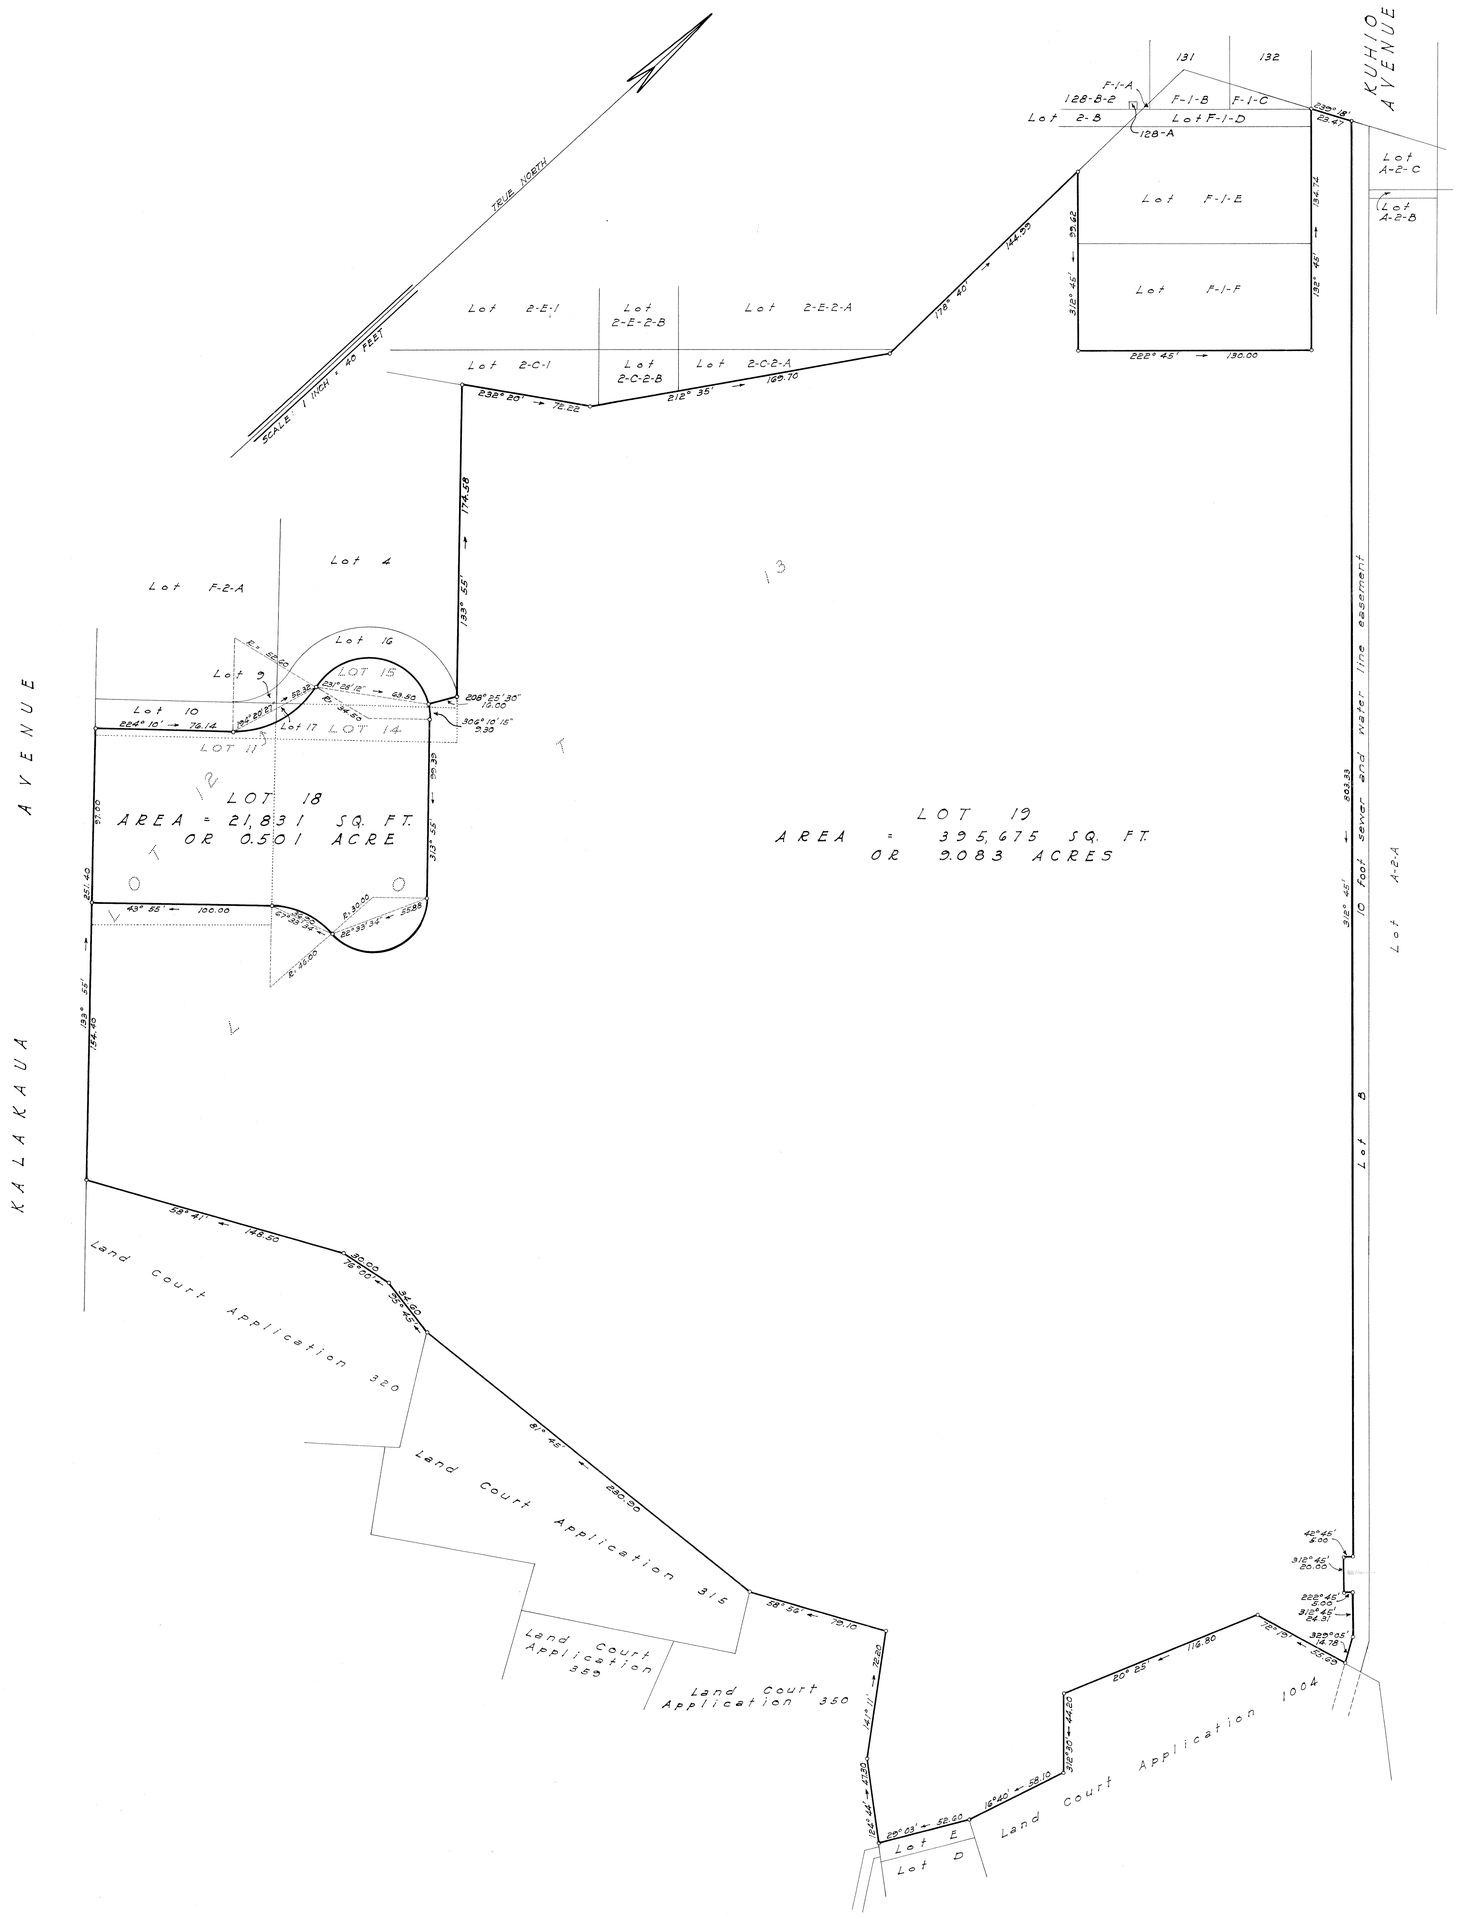

October 7, 1947
333-338 Dillingham Building
Honolulu, T. H.

JAMES B. MANN
REGISTERED LAND SURVEYOR
No. 75
HAWAII, U.S.A.

James B. Mann
Registered Professional Surveyor
Certificate Number 75
Land Court Surveyor
Certificate Number 1

OWNER: CHARLES MANER HITE - Trustee under the will and of the Estate of Emma Kaleleonalani, deceased.

OWNER'S CERTIFICATE OF TITLE: 20,222

AUTHORIZED AND APPROVED BY ORDER OF THE JUDGE OF THE LAND COURT DATED OCTOBER 23, 1947
BY ORDER OF THE COURT.
Abraham K. Akana
Asst REGISTRAR OF THE LAND COURT.

Filed Oct 18, 1947
Abraham K. Akana
Asst. Registrar

Tax Map Key: 2-6-22: 2 & 11
F.B. 169:70 & 188:14
C.B. 100:10

30" X 36" = 7.50 Sq. Ft.