MAP 17

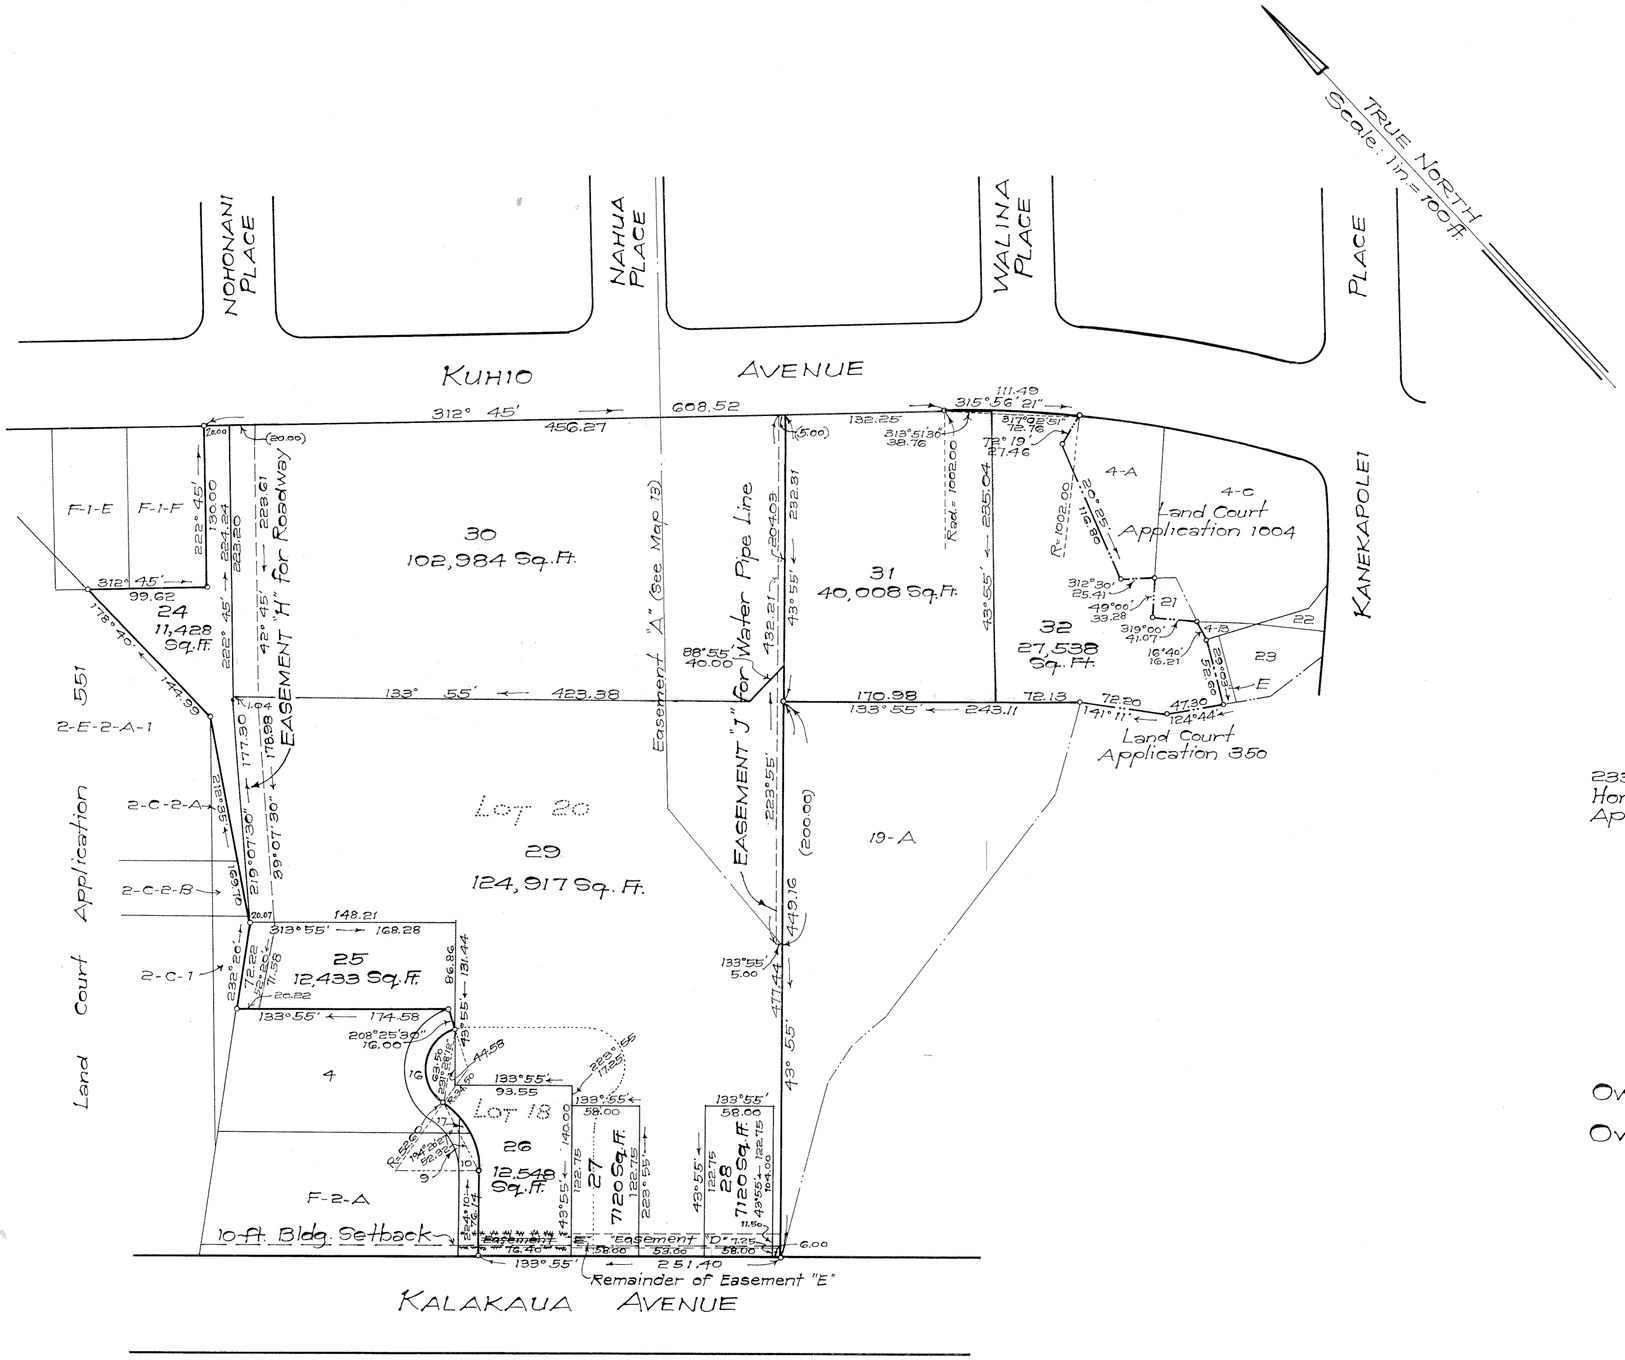

LAND COURT

TERRITORY OF HAWAII

LAND COURT APPLICATION 324

CONSOLIDATION OF LOTS 18 AND 20
AS SHOWN ON MAPS 13 AND 16 RESPECTIVELY
AND SUBDIVISION OF SAID CONSOLIDATION
INTO LOTS 24 TO 32, INCLUSIVE

AND DESIGNATION OF EASEMENTS "H" AND "J"
EASEMENT "H" OVER AND ACROSS LOTS 25, 29 AND 30
EASEMENT "J" OVER AND ACROSS LOTS 29 AND 30

AT WAIKIKI, HONOLULU, OAHU, T.H.

R. M. TOWILL CORPORATION, LTD.

233 Merchant St.
Honolulu, T.H.
April 26, 1956

By Marcellino P. Correa
Registered Professional Surveyor
Certificate Number 259

MARCELLINO P. CORREA
REGISTERED LAND SURVEYOR No. 259
HAWAII, U.S.A.

OWNER: The Queen's Hospital
Owner's Certificate of Title: 47,714

AUTHORIZED AND APPROVED BY ORDER OF THE JUDGE
OF THE LAND COURT DATED: JULY 25, 1956
BY ORDER OF THE COURT

REGISTRAR OF THE LAND COURT
Filed July 20, 1956
Assistant Registrar

Portion of Easement "E" as shown hereon has been cancelled by Order of the Judge of the Land Court dated December 23, 1969.
Honolulu, Hawaii
December 23, 1969 Kazutaka Saiki
State Land Surveyor
LCO 31175

Area of Easement "H" = 9,479 Sq. Ft.
Area of Easement "J" = 2,161 Sq. Ft.

Tax Map Key: 2-6-22
1-4693-0-5

15" X 21" = 2.2 Sq. Ft.