MAP 23

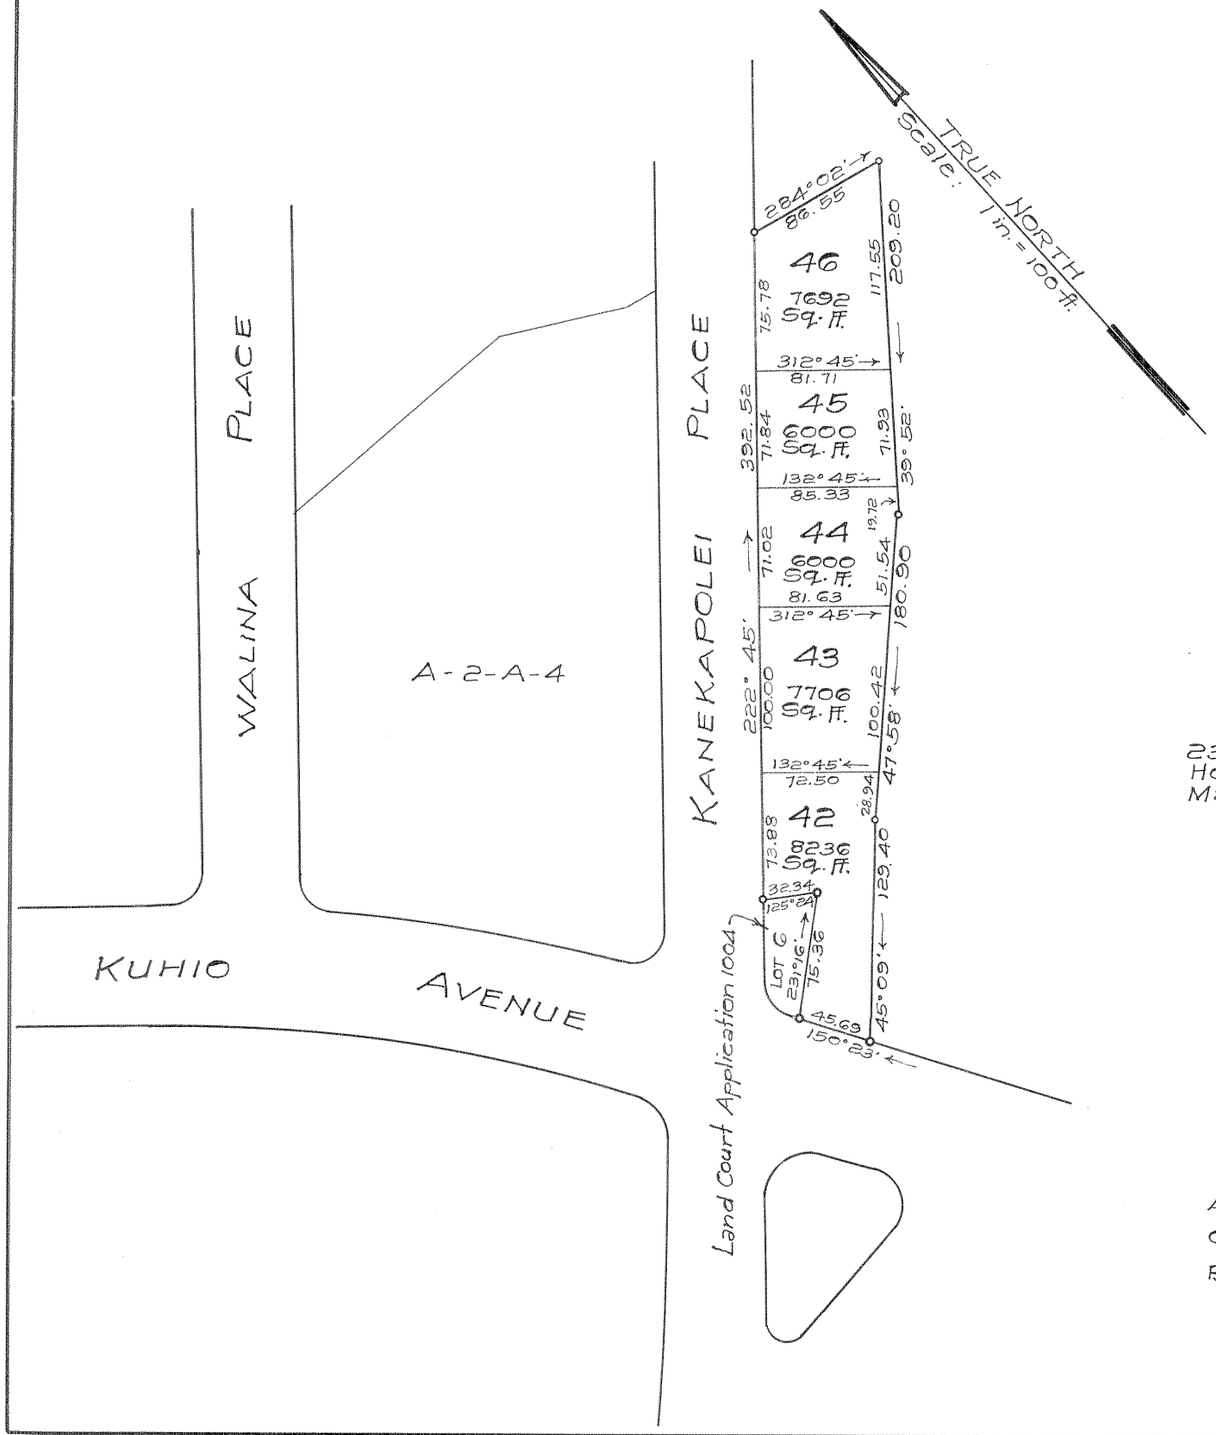

LAND COURT

TERRITORY OF HAWAII

LAND COURT APPLICATION 324

SUBDIVISION OF LOT A-2-A-6
AS SHOWN ON MAP 15
INTO LOTS 42, 43, 44, 45 AND 46
AT WAIKIKI, HONOLULU, OAHU, T.H.

R. M. TOWILL CORPORATION

By: Marcellino P. Correa
Registered Professional Surveyor
Certificate Number 259

233 Merchant St.
Honolulu, T. H.
March 3, 1958

MARCELLINO P. CORREA
REGISTERED LAND SURVEYOR No 259
HAWAII, U.S.A.

OWNER: The Queen's Hospital

Owner's Certificate of Title: 47,714

AUTHORIZED AND APPROVED BY ORDER OF THE JUDGE
OF THE LAND COURT DATED: MAY 16, 1958
BY ORDER OF THE COURT

Abraham D. Akana
Ass't. REGISTRAR OF THE LAND COURT

Filed May 12, 1958
R. M. Hollaland Registrar

Tax Map Key: 2-6-21

10" X 15" = 1.0 Sq. Ft.

4693-0-S