MAP 25

LAND COURT

STATE OF HAWAII

LAND COURT APPLICATION 324

CONSOLIDATION OF LOTS 31 AND 32 AS SHOWN ON MAP 17
AND RESUBDIVISION OF SAID CONSOLIDATION
INTO LOTS 48 AND 49
AND DESIGNATION OF EASEMENT "Q" OVER AND ACROSS LOT 48
AND EASEMENT "R" OVER AND ACROSS LOT 49
AT WAIKIKI, HONOLULU, OAHU, HAWAII.

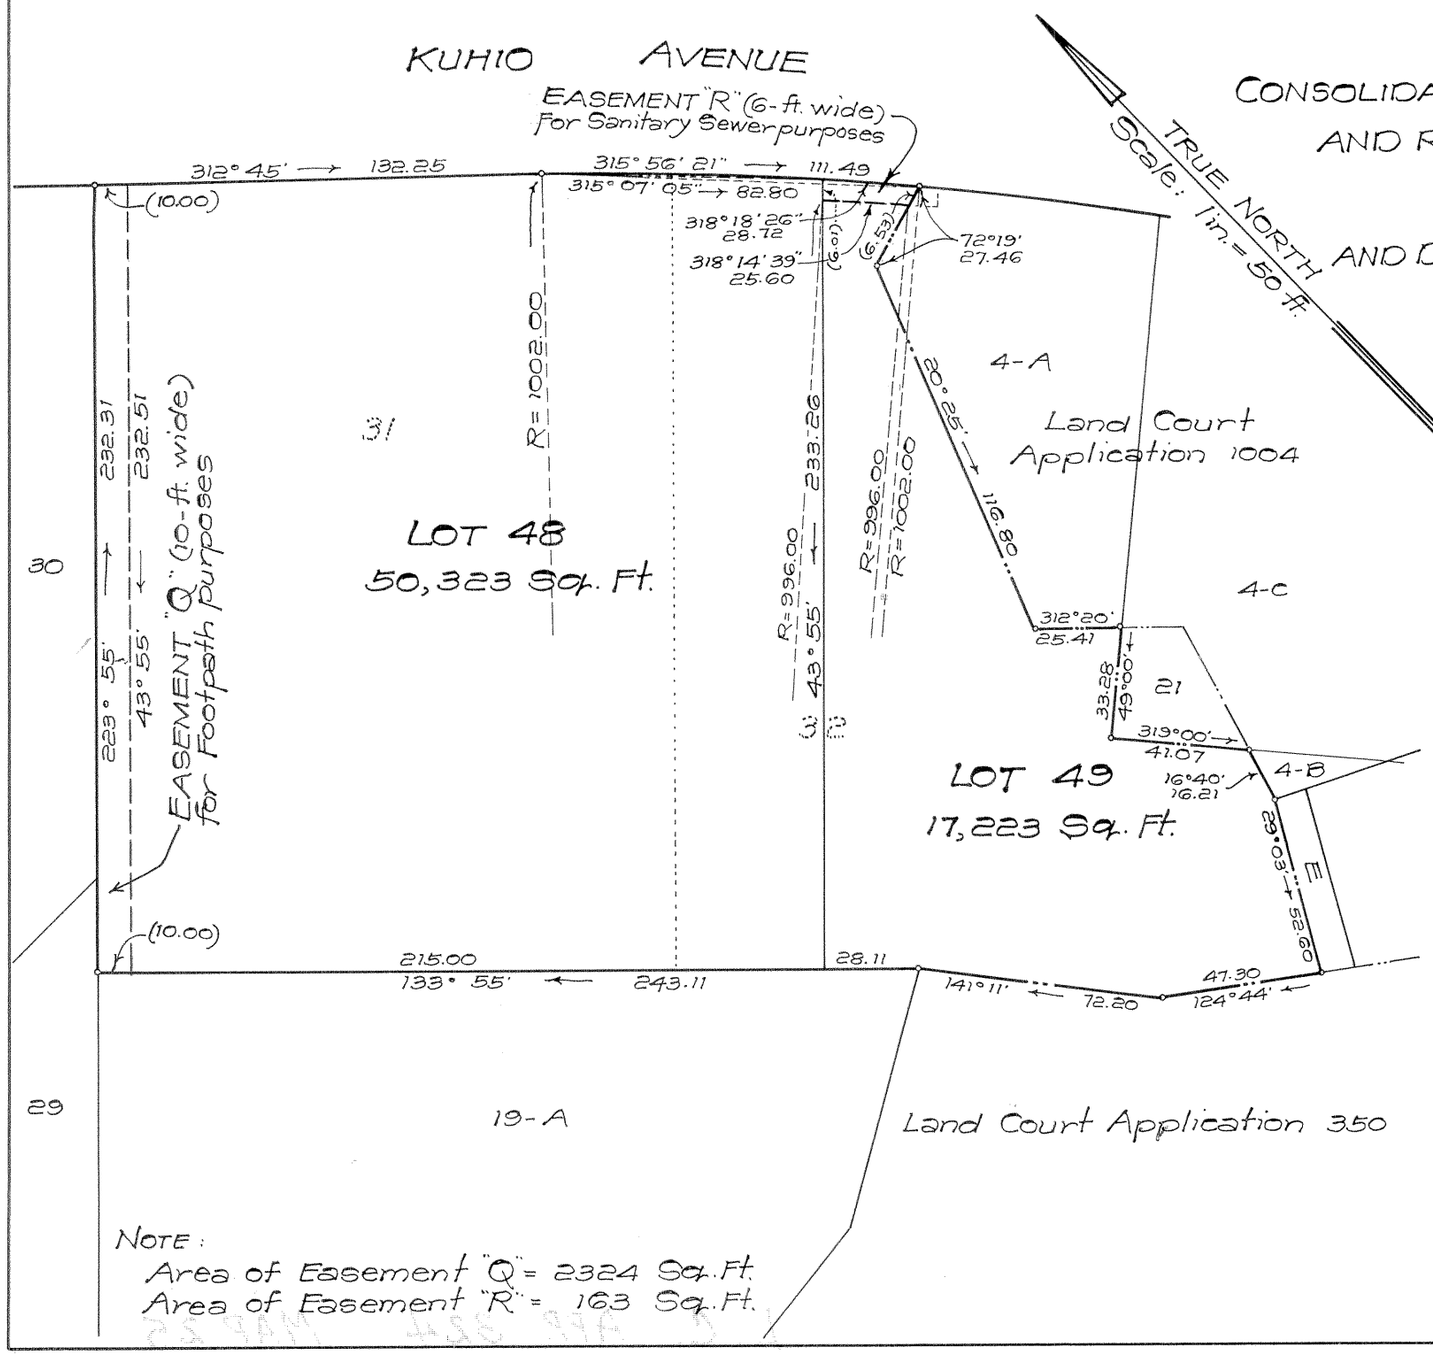

NOTE:
Area of Easement "Q" = 2324 Sq. Ft.
Area of Easement "R" = 163 Sq. Ft.

233 Merchant St.
Honolulu, Hawaii
February 8, 1961

R. M. TOWILL CORPORATION

By: Marcellino P. Correa
Registered Professional Surveyor
Certificate Number 259

MARCELLINO P. CORREA
REGISTERED LAND SURVEYOR No 259
HAWAII, U.S.A.

OWNER: The Queen's Hospital
Owner's Certificates of Title: 47,714 and 82,698

AUTHORIZED AND APPROVED BY ORDER OF THE JUDGE OF THE LAND COURT DATED: MARCH 17, 1961
BY ORDER OF THE COURT

Fred M. Wilhelm
REGISTRAR OF THE LAND COURT

Filed March 13, 1961
Rudolph K. Espinda
Assistant Registrar

Tax Map Key: 2-6-22-2
4693-1-S

10" X 15" = 1.0 Sq. Ft.