MAP 29

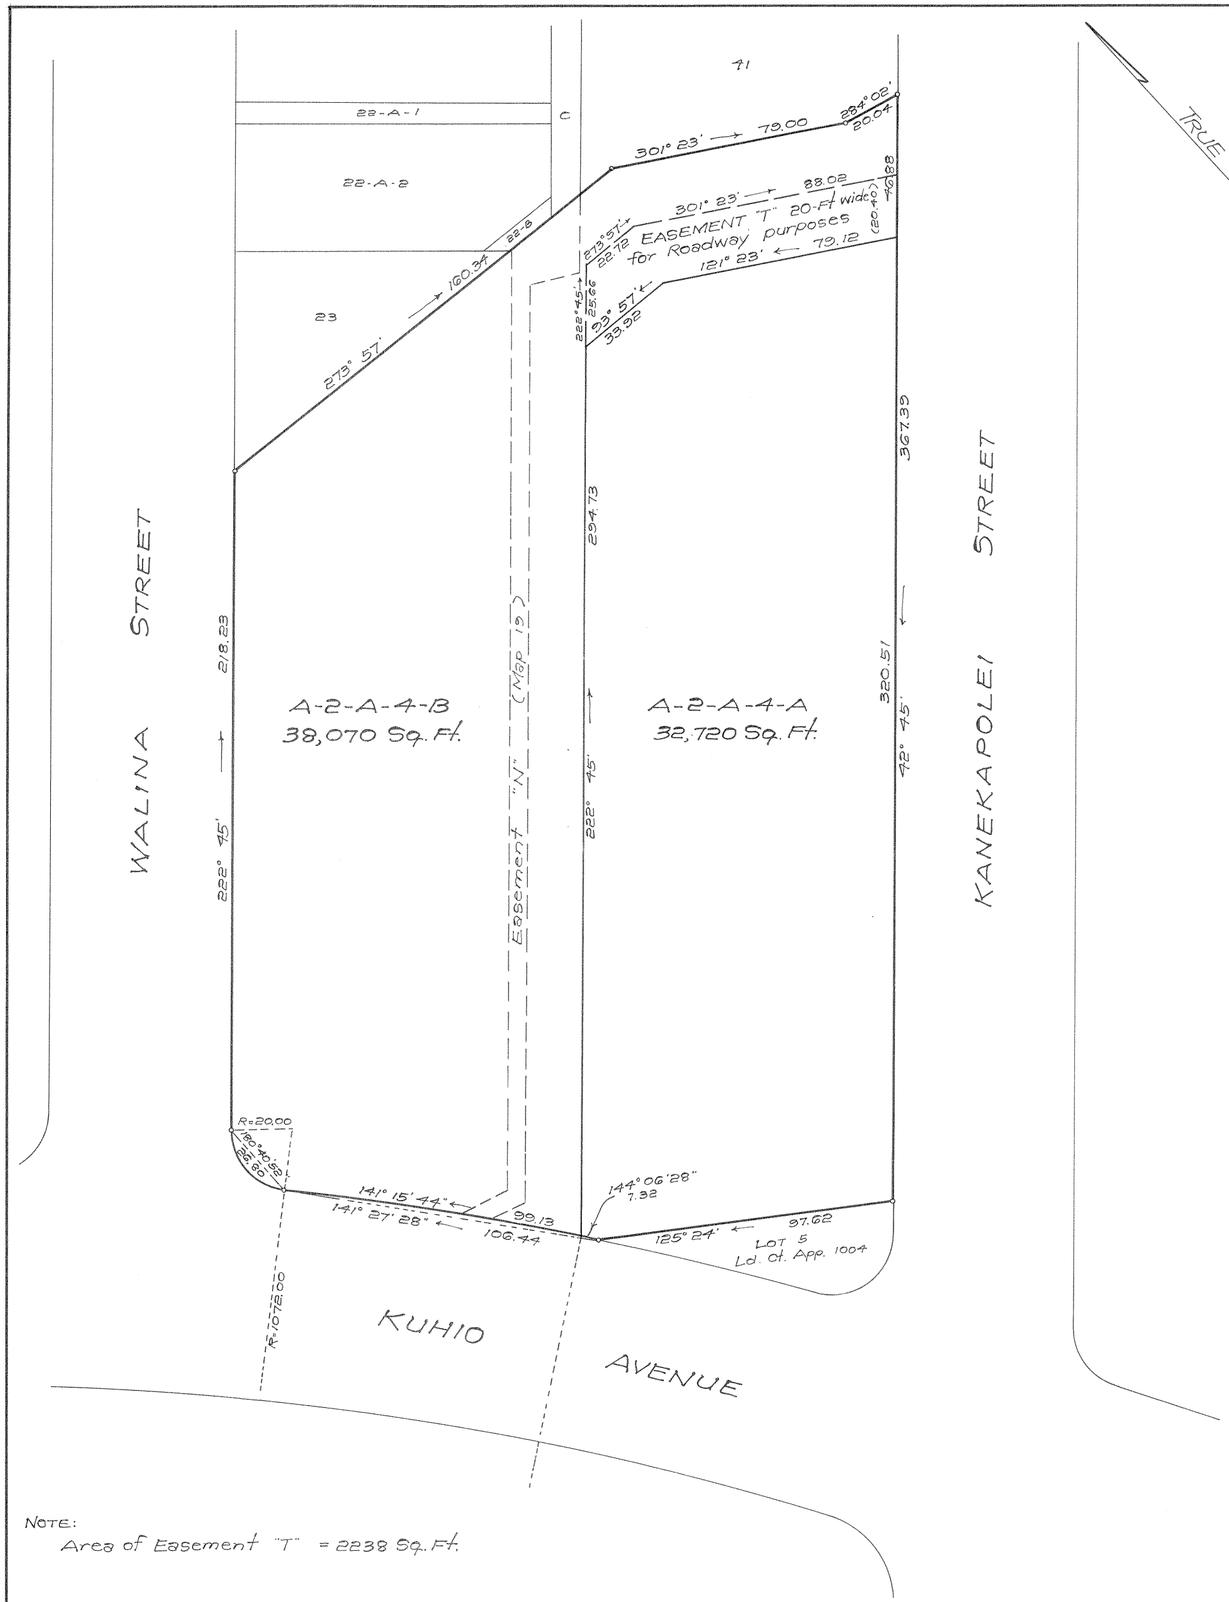

NOTE:
Area of Easement "T" = 2238 Sq. Ft.

40 30 20 10 0 40 80
Scale in Feet

LAND COURT

STATE OF HAWAII

LAND COURT APPLICATION 324

SUBDIVISION OF LOT A-2-A-4
AS SHOWN ON MAP 15
INTO LOTS A-2-A-4-A AND A-2-A-4-B
AND DESIGNATION OF EASEMENT "T"
OVER AND ACROSS LOT A-2-A-4-B
AT WAIKIKI, HONOLULU, OAHU, HAWAII

R. M. TOWILL CORPORATION

233 Merchant St.
Honolulu, Hawaii
July 29, 1965

RICHARD G. TOWILL
REGISTERED LAND SURVEYOR
No. 501-S
HAWAII, U. S. A.

By: Richard G. Towill
Registered Professional Surveyor
Certificate Number 501

OWNER: Queen's Hospital
Owner's Certificate of Title: 47,714

AUTHORIZED AND APPROVED BY ORDER OF THE JUDGE
OF THE LAND COURT DATED OCTOBER 14, 1965
BY ORDER OF THE COURT

Rudolph K. Espinda
REGISTRAR OF THE LAND COURT

Filed October 1, 1965 Paul Cazloff m

Tax Map Key: 2-6-21-100
9867-0-S

15"x 21" = 2.2 Sq. Ft.