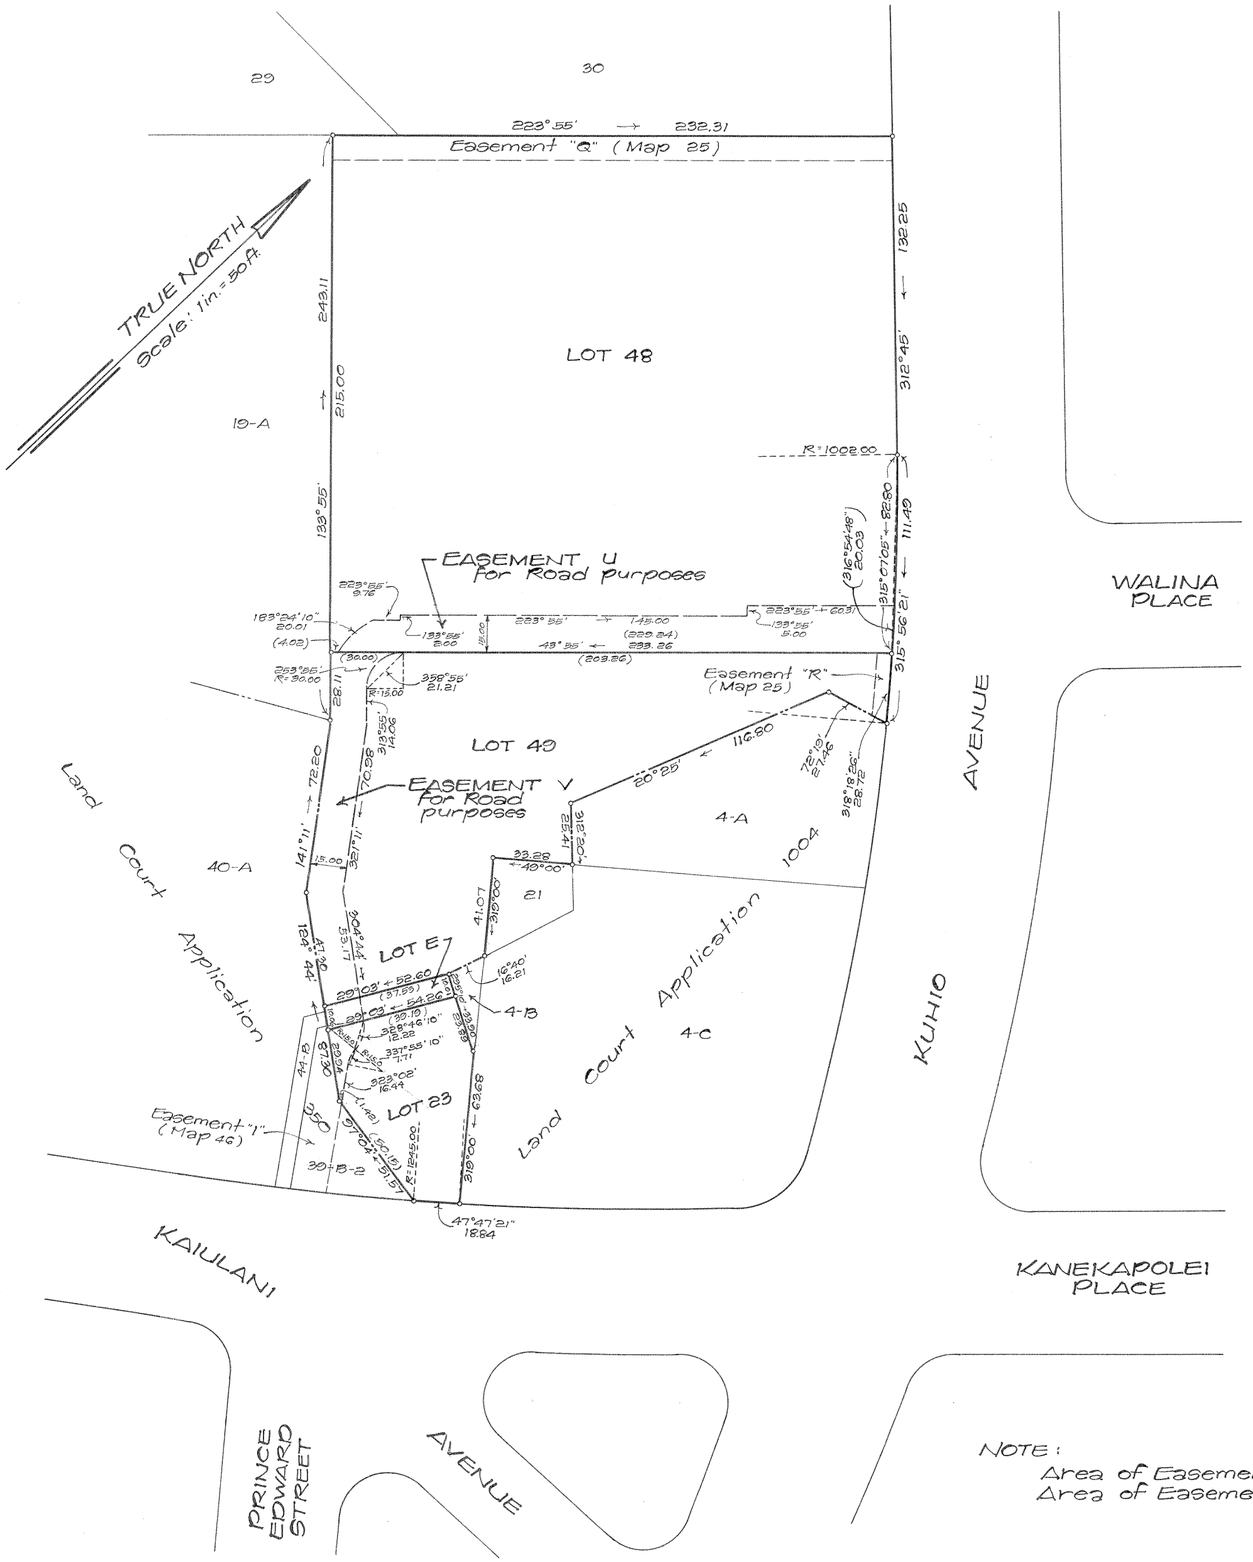


# LAND COURT

STATE OF HAWAII

## LAND COURT APPLICATION 324

DESIGNATION OF EASEMENT U OVER AND ACROSS LOT 48
AS SHOWN ON MAP 25
AND EASEMENT V OVER AND ACROSS LOT 23, LOT E AND LOT 49
AS SHOWN ON MAPS 16, 2 AND 25, RESPECTIVELY

AT WAIKIKI, HONOLULU, OAHU, HAWAII

R.M. TOWILL CORPORATION

233 Merchant St.
Honolulu, Hawaii
December 21, 1967

RICHARD G. TOWILL
REGISTERED LAND SURVEYOR
No. 501-S
HAWAII, U.S.A.

By: Richard G. Towill
Registered Professional Surveyor
Certificate Number 501

OWNER: The Queen's Hospital

Owner's Certificates of Title: 83,222 (Lot 48)
83,223 (Lot 49)
47,714 (Lot E And Lot 23)

AUTHORIZED AND APPROVED BY ORDER OF THE JUDGE
OF THE LAND COURT DATED: JANUARY 10, 1968
BY ORDER OF THE COURT

Rudolph K. Espinda
REGISTRAR OF THE LAND COURT

NOTE:
Area of Easement U = 3621 Sq. Ft.
Area of Easement V = 2615 Sq. Ft.

Filed December 27, 1967
James A. Smith
Deputy Registrar

Tax Map Key: 2-6-22 Par. 30 & Portion 40
9020-1-S

15" x 21" = 2.2 Sq. Ft.