MAP 31

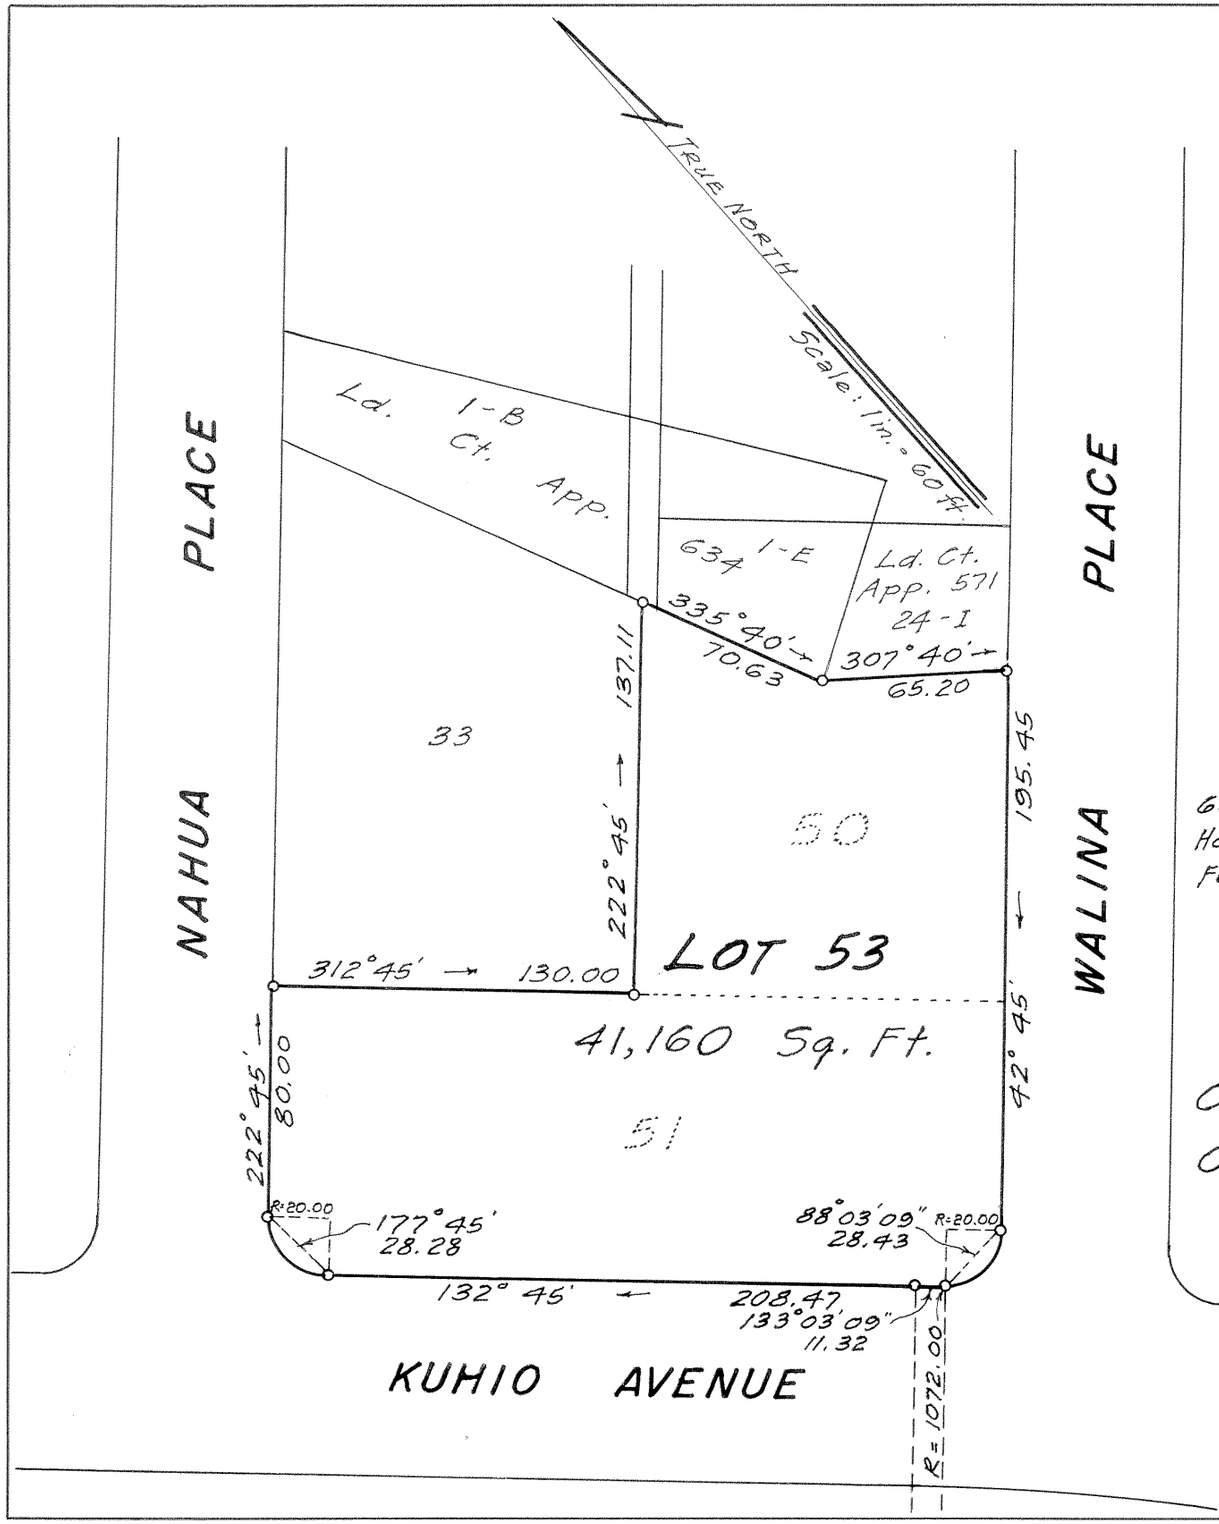

LAND COURT
STATE OF HAWAII

LAND COURT APPLICATION 324
CANCELLATION OF EASEMENT "M"
AS SHOWN ON MAP 19
CONSOLIDATION OF LOTS 50 AND 51
AS SHOWN ON MAP 26
INTO LOT 53
AT WAIKIKI, HONOLULU, OAHU, HAWAII

609 Trustco Bldg.
Honolulu, Hawaii
February 13, 1968

SHIGERU HIGASHINO
REGISTERED LAND SURVEYOR
No. 687-S
HAWAII, U.S.A.

WRIGHT, HARVEY AND WRIGHT
By: Shigeru Higashino
Registered Surveyor
Certificate No. 687-S

OWNER OF LOTS 50 AND 51: THE QUEEN'S MEDICAL CENTER
Owner's Certificate of Title: 47,714

AUTHORIZED AND APPROVED BY ORDER OF THE
JUDGE OF THE LAND COURT DATED: OCTOBER 18, 1968
BY ORDER OF THE COURT: Rudolph K. Egusa
REGISTRAR OF THE LAND COURT

Filed October 3, 1968 Paul Cozloff Clerk

Tax Map Key: 2-6-21:99

10" x 15" = 1 Sq. Ft.