324

MAP 34

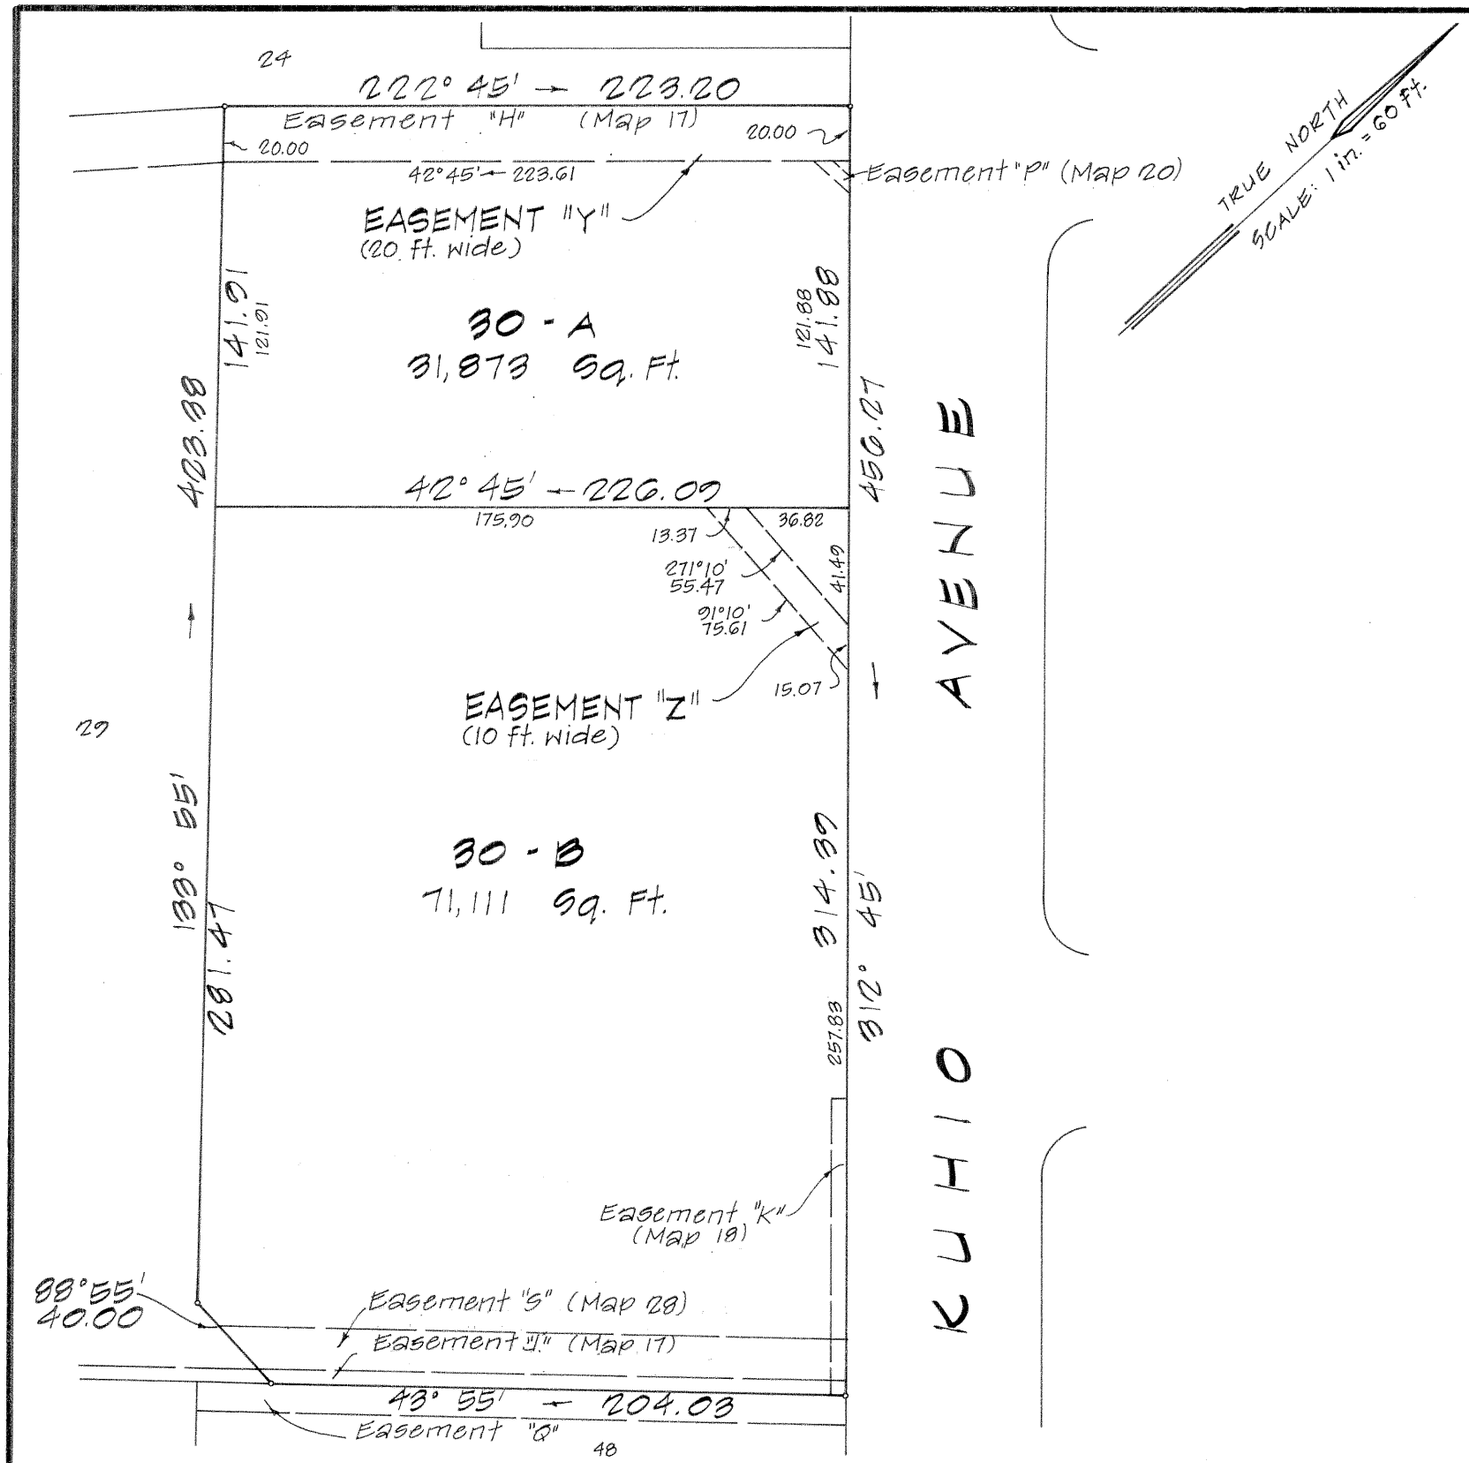

AREA OF EASEMENT "Y" = 4468 SQ. FT. AFFECTING LOT 30-A
AREA OF EASEMENT "Z" = 655 SQ. FT. AFFECTING LOT 30-B

LAND COURT

STATE OF HAWAII

LAND COURT APPLICATION 324

SUBDIVISION OF LOT 30
AS SHOWN ON MAP 17
INTO LOTS 30-A AND 30-B
AND DESIGNATION OF EASEMENTS "Y" AND "Z"
AT WAIKIKI, HONOLULU, OAHU, HAWAII

1149 Bethel Street
Honolulu, Hawaii
August 22, 1974

MASAO KAWAHARA
REGISTERED LAND SURVEYOR
No. 1246
HAWAII, U.S.A.

PARK ENGINEERING, INC.
Masao Kawahara
Registered Professional Surveyor
Certificate Number 1246-5

Owner: The Queen's Medical Center
Owner's Certificate of Title: 47,714

AUTHORIZED AND APPROVED BY ORDER OF THE
JUDGE OF THE LAND COURT DATED JULY 9, 1975
BY ORDER OF THE COURT

Rudolph K. Espinda
REGISTRAR OF THE LAND COURT

Filed June 26, 1975
James A. Smith
Deputy Registrar

TAX MAP KEY: 2-6-22:2

10" x 15" = 1.0 Sq. Ft.