MAP 35

LAND COURT
STATE OF HAWAII

LAND COURT APPLICATION 324

SUBDIVISION OF LOT 42
AS SHOWN ON MAP 23
INTO LOTS 42-A AND 42-B
AT WAIKIKI, HONOLULU, OAHU, HAWAII

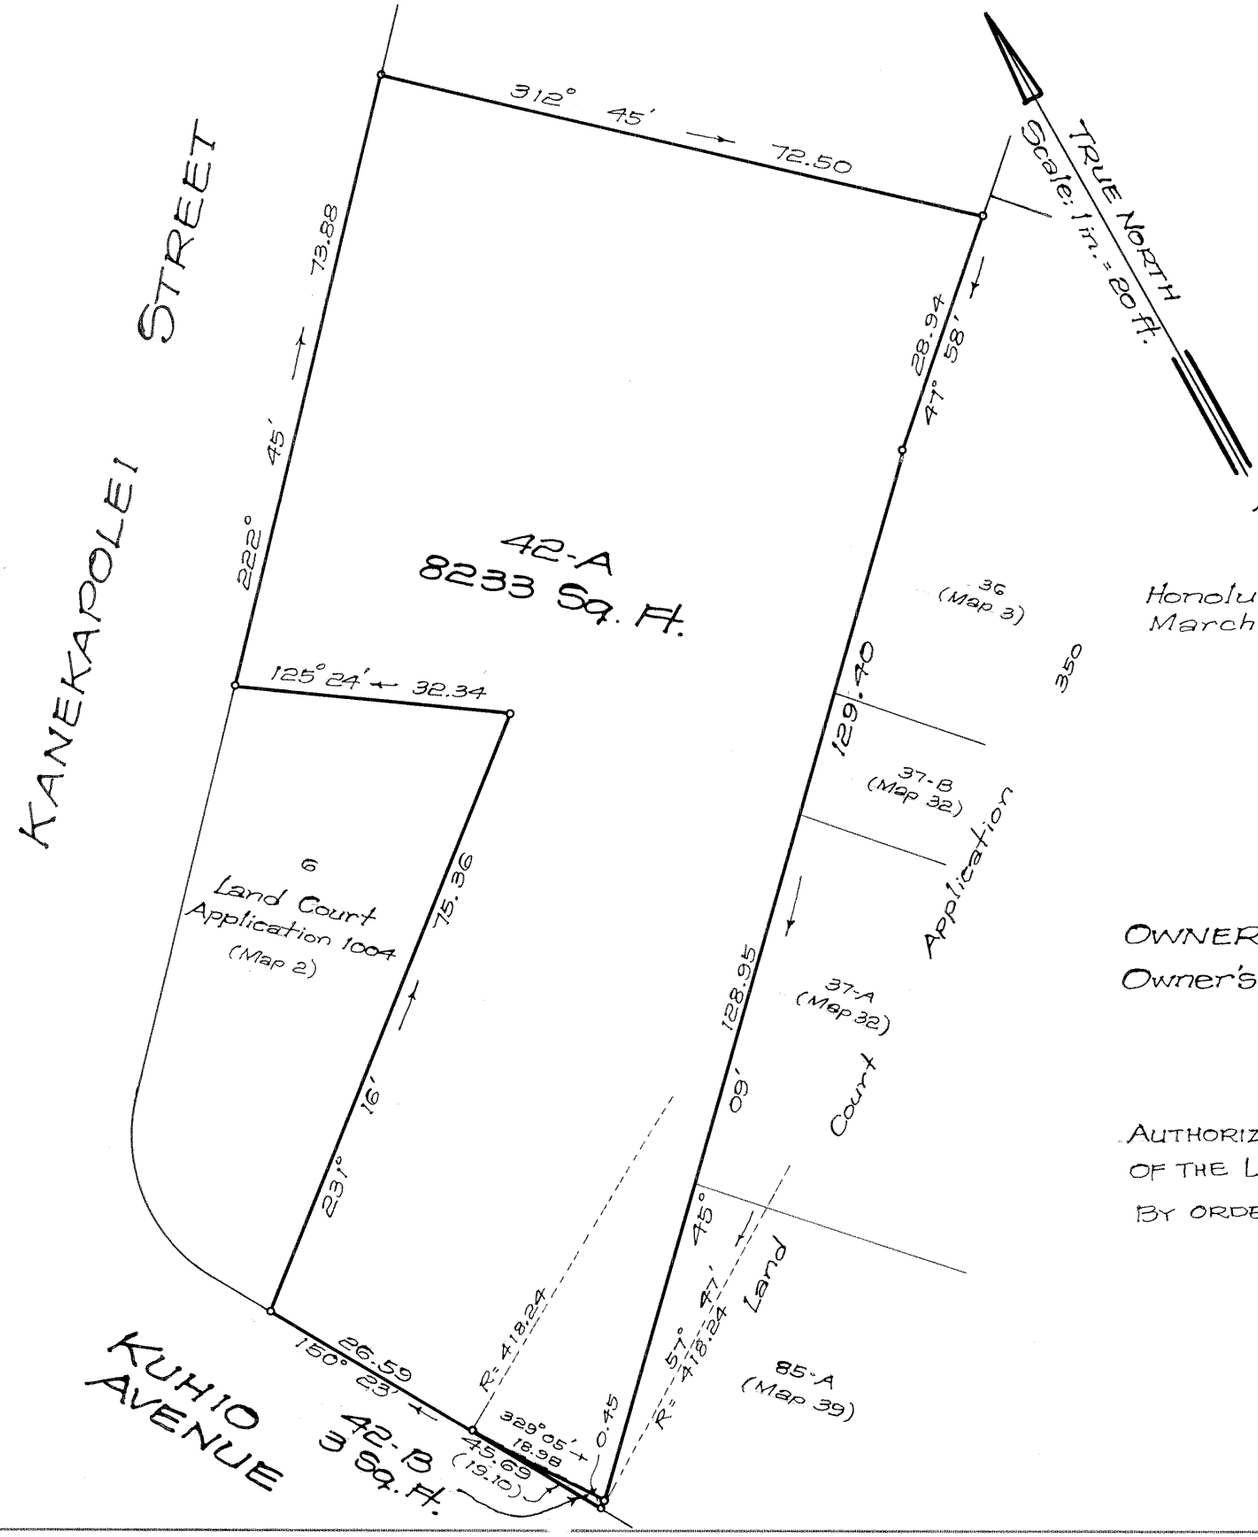

Honolulu, Hawaii
March 17, 1976

CHARLES G. PHILLIPS
REGISTERED PROFESSIONAL LAND SURVEYOR
No. 1482-S
HAWAII, U.S.A.

DEPARTMENT OF PUBLIC WORKS
CITY AND COUNTY OF HONOLULU
DIVISION OF LAND SURVEY AND ACQUISITION

By: Charles G. Phillips
Registered Professional Surveyor
Certificate Number 1482-S

OWNER: The Queen's Medical Center
Owner's Certificate of Title: 47,714

AUTHORIZED AND APPROVED BY ORDER OF THE JUDGE
OF THE LAND COURT DATED: JUNE 23, 1977
BY ORDER OF THE COURT

James A. Smith
REGISTRAR OF THE LAND COURT

Filed June 8, 1977 Paul Cozloff clk

TAX MAP KEY: 2-6-21 : 101

Par. 1, Kuhio Ave. Widening
(Kaiulani Ave. to Kapahulu Ave.)
(18-1-2-57)

10" x 15" = 1 SQ. FT.