Map 1

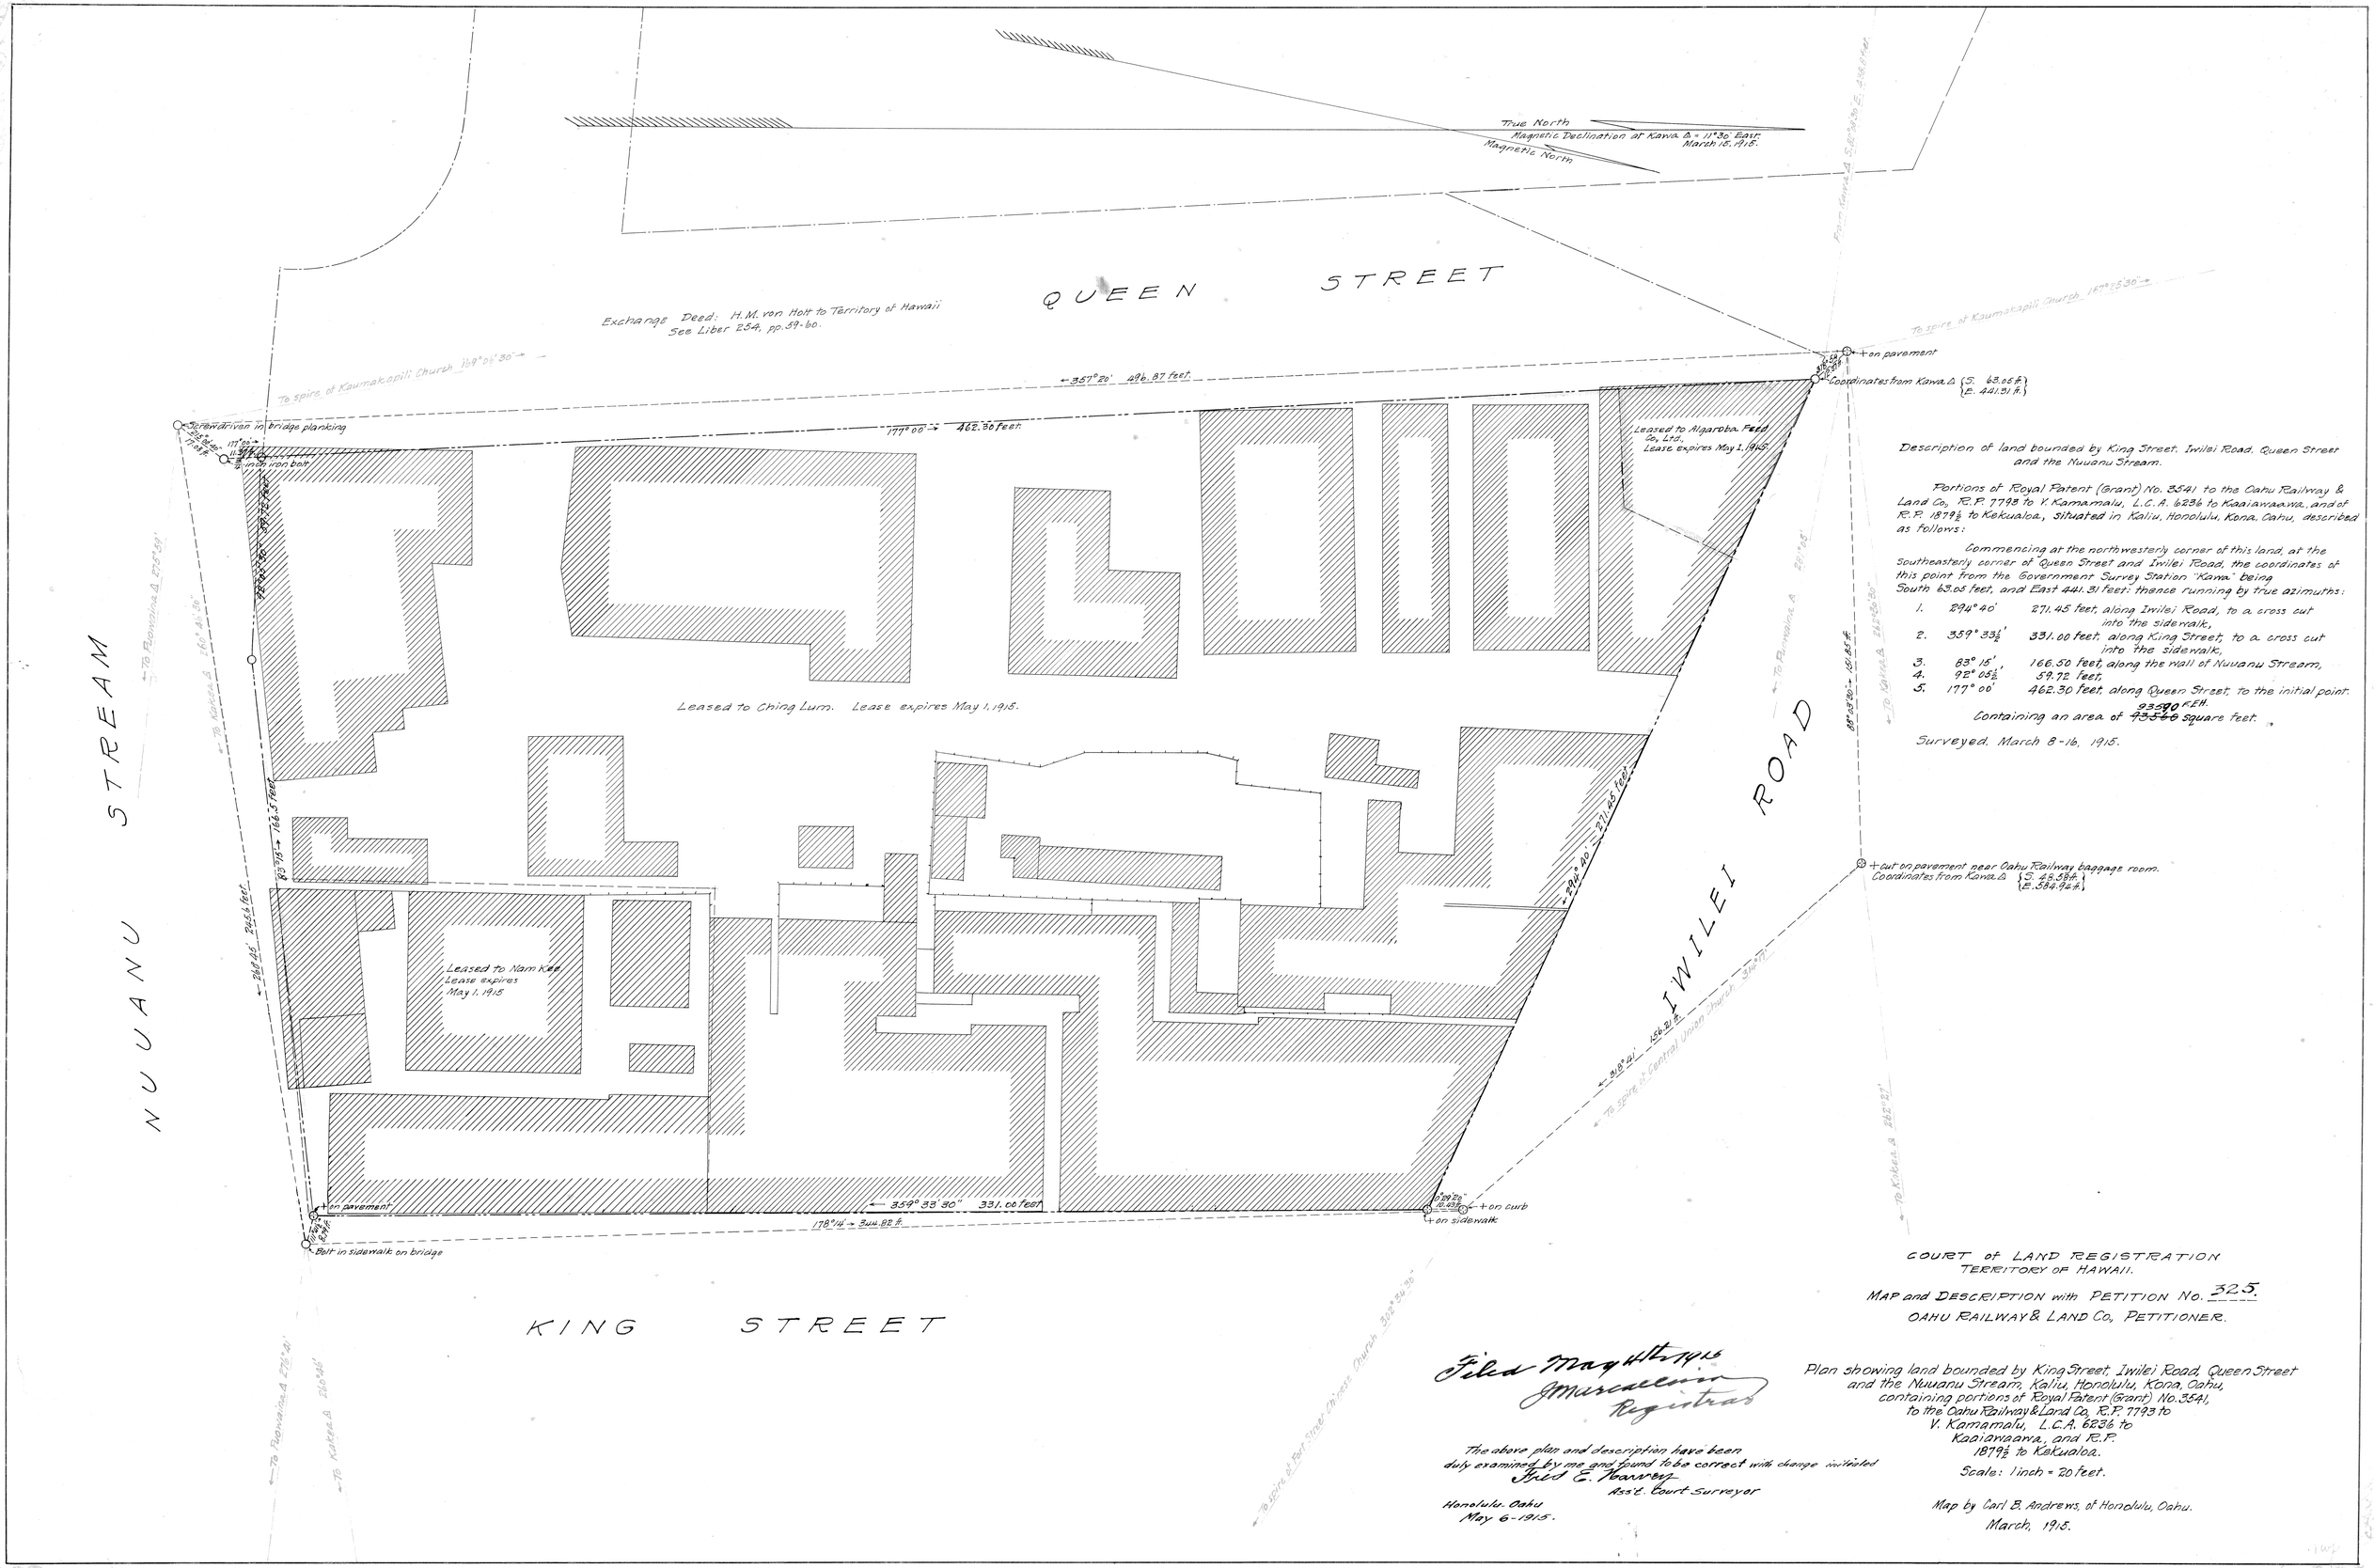

Description of land bounded by King Street, Iwilei Road, Queen Street and the Nuuanu Stream.

Portions of Royal Patent (Grant) No. 3541 to the Oahu Railway & Land Co., R.P. 7793 to V. Kamamalu, L.C.A. 6236 to Kaaiawaawa, and of R.P. 1879½ to Kekualoa, situated in Kaliu, Honolulu, Kona, Oahu, described as follows:

Commencing at the northwesterly corner of this land, at the southeasterly corner of Queen Street and Iwilei Road, the coordinates of this point from the Government Survey Station "Kawa" being South 63.05 feet, and East 441.31 feet: thence running by true azimuths:

1. 294° 40' 271.45 feet, along Iwilei Road, to a cross cut into the sidewalk,
2. 359° 33½' 331.00 feet, along King Street, to a cross cut into the sidewalk,
3. 83° 15' 166.50 feet, along the wall of Nuuanu Stream,
4. 92° 05½' 59.72 feet,
5. 177° 00' 462.30 feet, along Queen Street, to the initial point.

Containing an area of ~~93560~~ 93590 K.F.H. square feet.

Surveyed, March 8-16, 1915.

COURT of LAND REGISTRATION
TERRITORY OF HAWAII.

MAP and DESCRIPTION with PETITION No. 325.
OAHU RAILWAY & LAND CO., PETITIONER.

Filed May 4th 1915
J. Marcallino
Registrar

The above plan and description have been duly examined by me and found to be correct with change initialed
Fred E. Harvey
Ass't. Court Surveyor

Honolulu, Oahu
May 6-1915.

Plan showing land bounded by King Street, Iwilei Road, Queen Street and the Nuuanu Stream, Kaliu, Honolulu, Kona, Oahu, containing portions of Royal Patent (Grant) No. 3541, to the Oahu Railway & Land Co., R.P. 7793 to V. Kamamalu, L.C.A. 6236 to Kaaiawaawa, and R.P. 1879½ to Kekualoa.

Scale: 1 inch = 20 feet.

Map by Carl B. Andrews, of Honolulu, Oahu.
March, 1915.