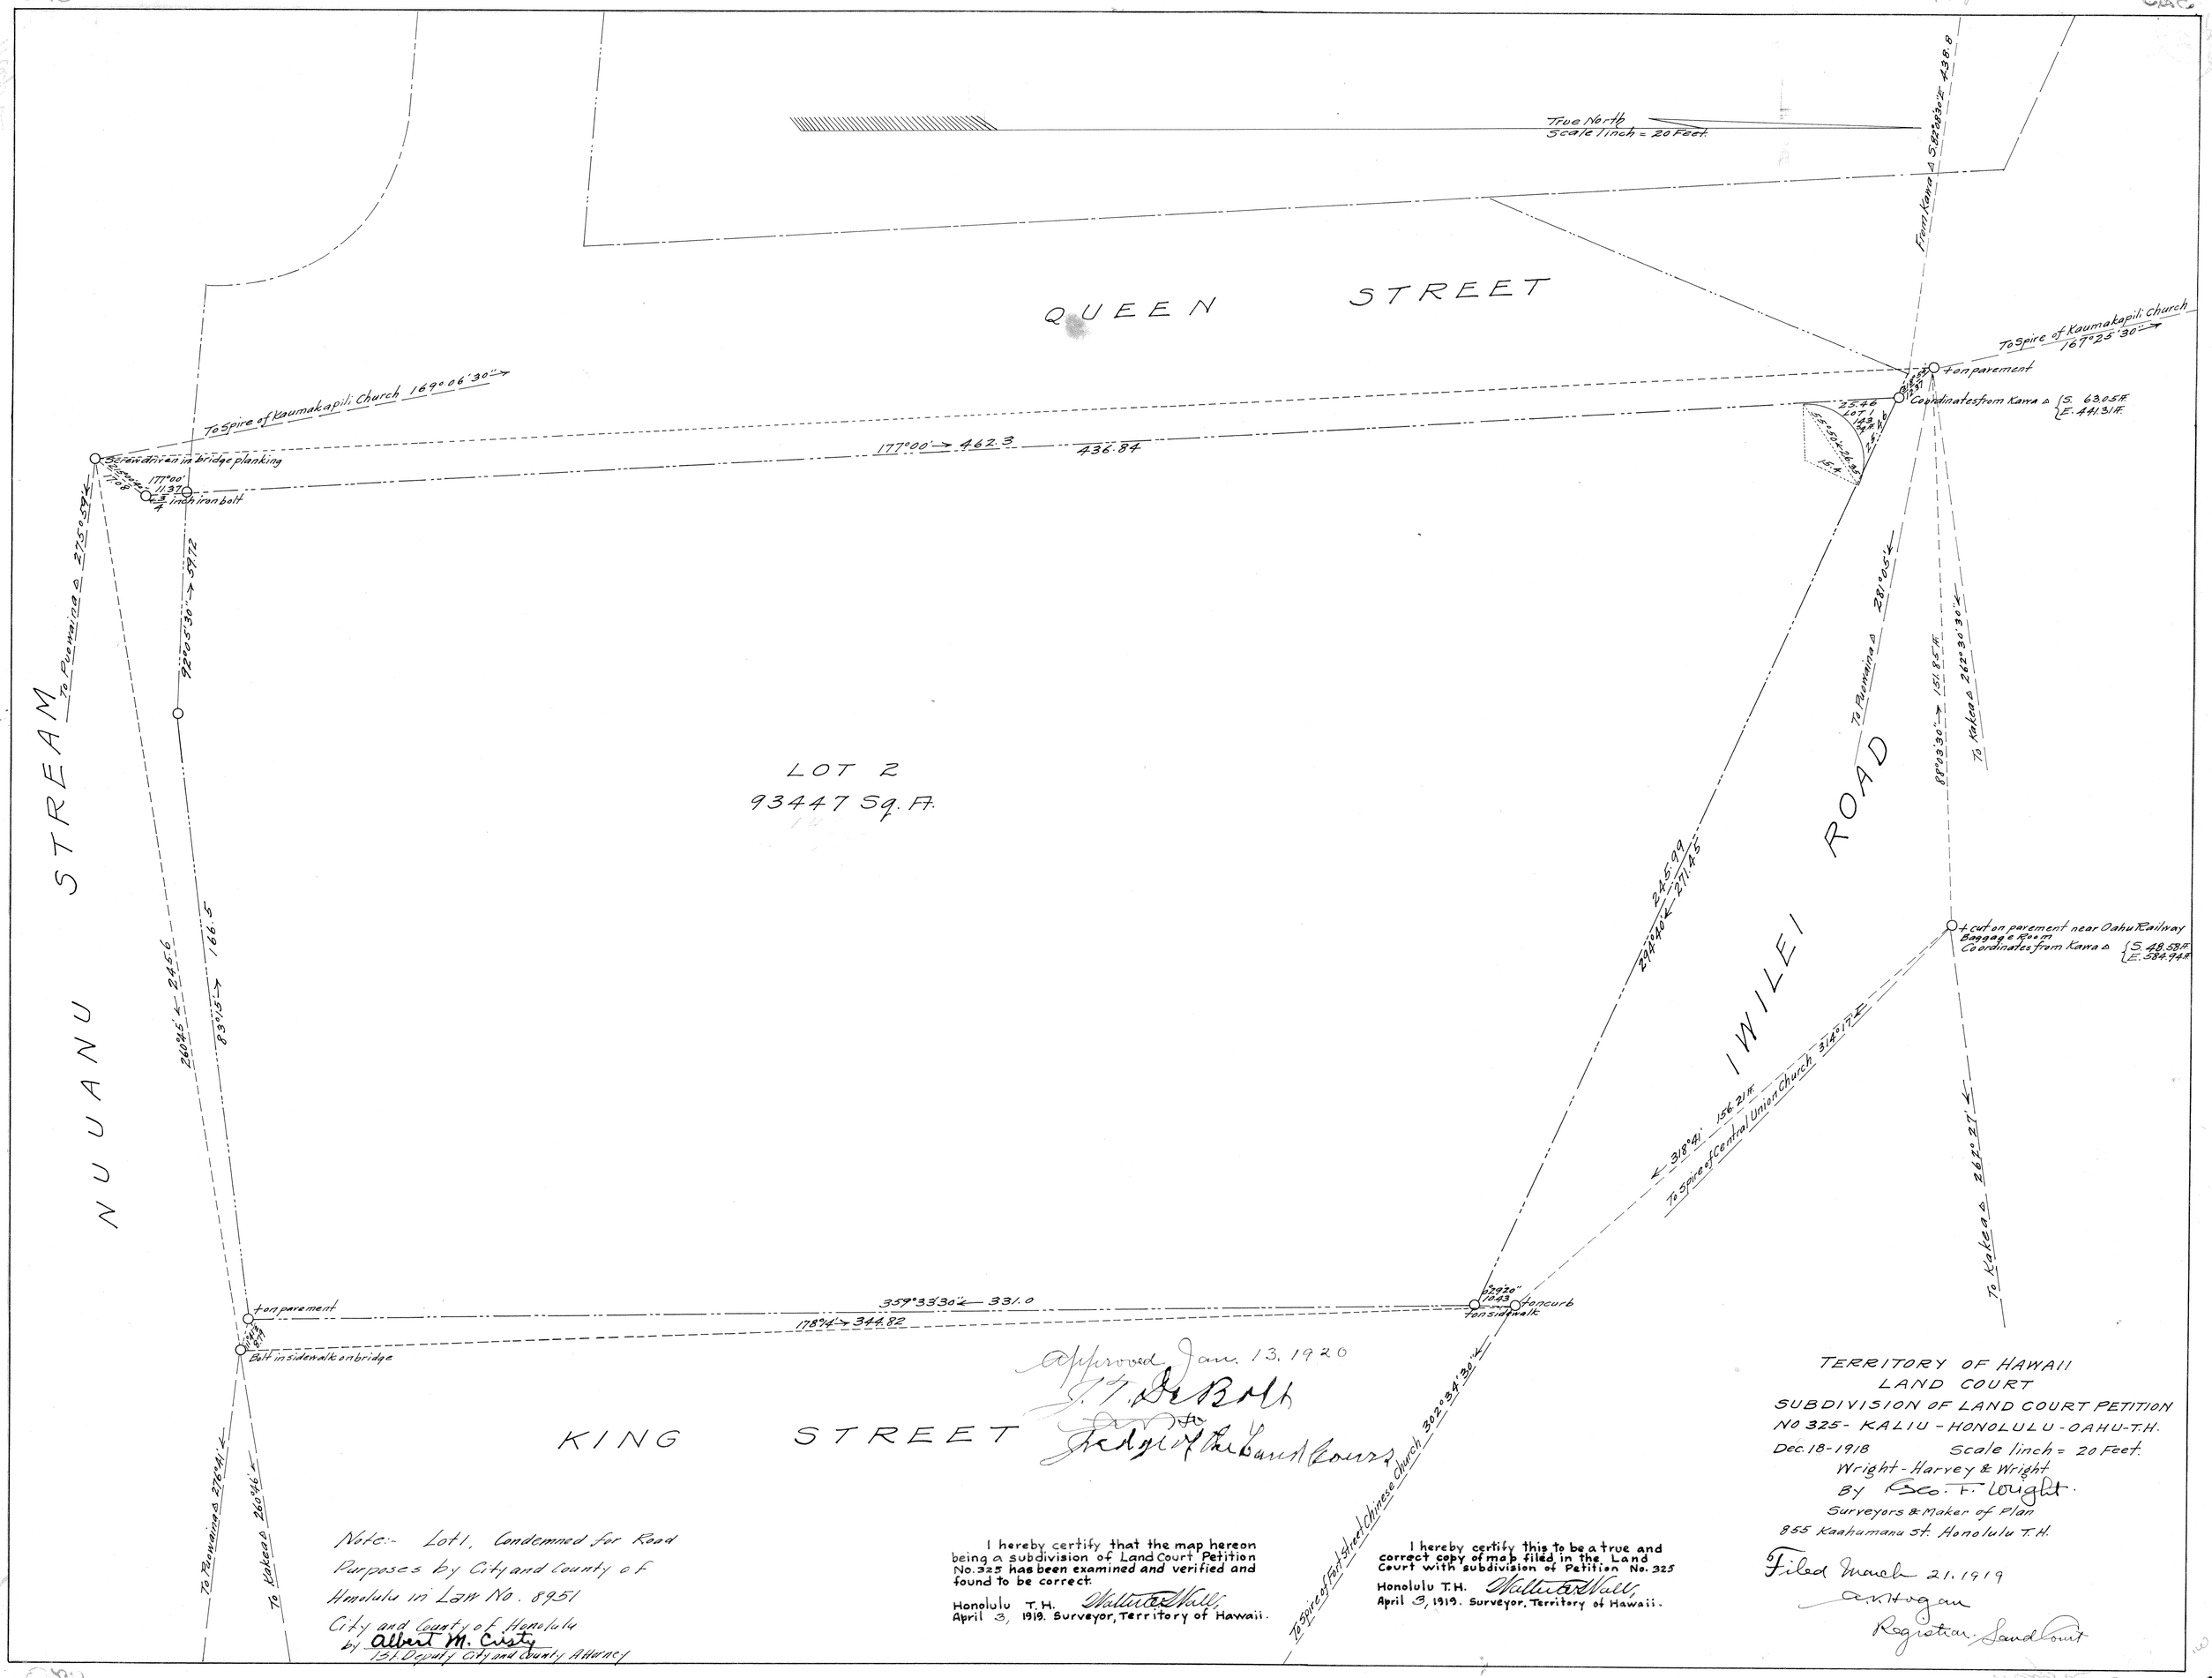

Approved Jan. 13, 1920
J. T. DeBolt
Judge of the Land Court

Note:- Lot 1, Condemned for Road Purposes by City and County of Honolulu in Law No. 8951
City and County of Honolulu
by Albert M. Cristy
1st Deputy City and County Attorney

I hereby certify that the map hereon being a subdivision of Land Court Petition No. 325 has been examined and verified and found to be correct.
Honolulu T.H. Walter E. Wall,
April 3, 1919. Surveyor, Territory of Hawaii.

I hereby certify this to be a true and correct copy of map filed in the Land Court with subdivision of Petition No. 325
Honolulu T.H. Walter E. Wall,
April 3, 1919. Surveyor, Territory of Hawaii.

TERRITORY OF HAWAII
LAND COURT
SUBDIVISION OF LAND COURT PETITION
NO 325 - KALIU - HONOLULU - OAHU - T.H.
Dec. 18 - 1918 Scale 1 inch = 20 Feet.
Wright - Harvey & Wright
By Geo. F. Wright.
Surveyors & Maker of Plan
855 Kaahumanu St. Honolulu T.H.

Filed March 21, 1919
A. K. Hogan
Registrar. Land Court