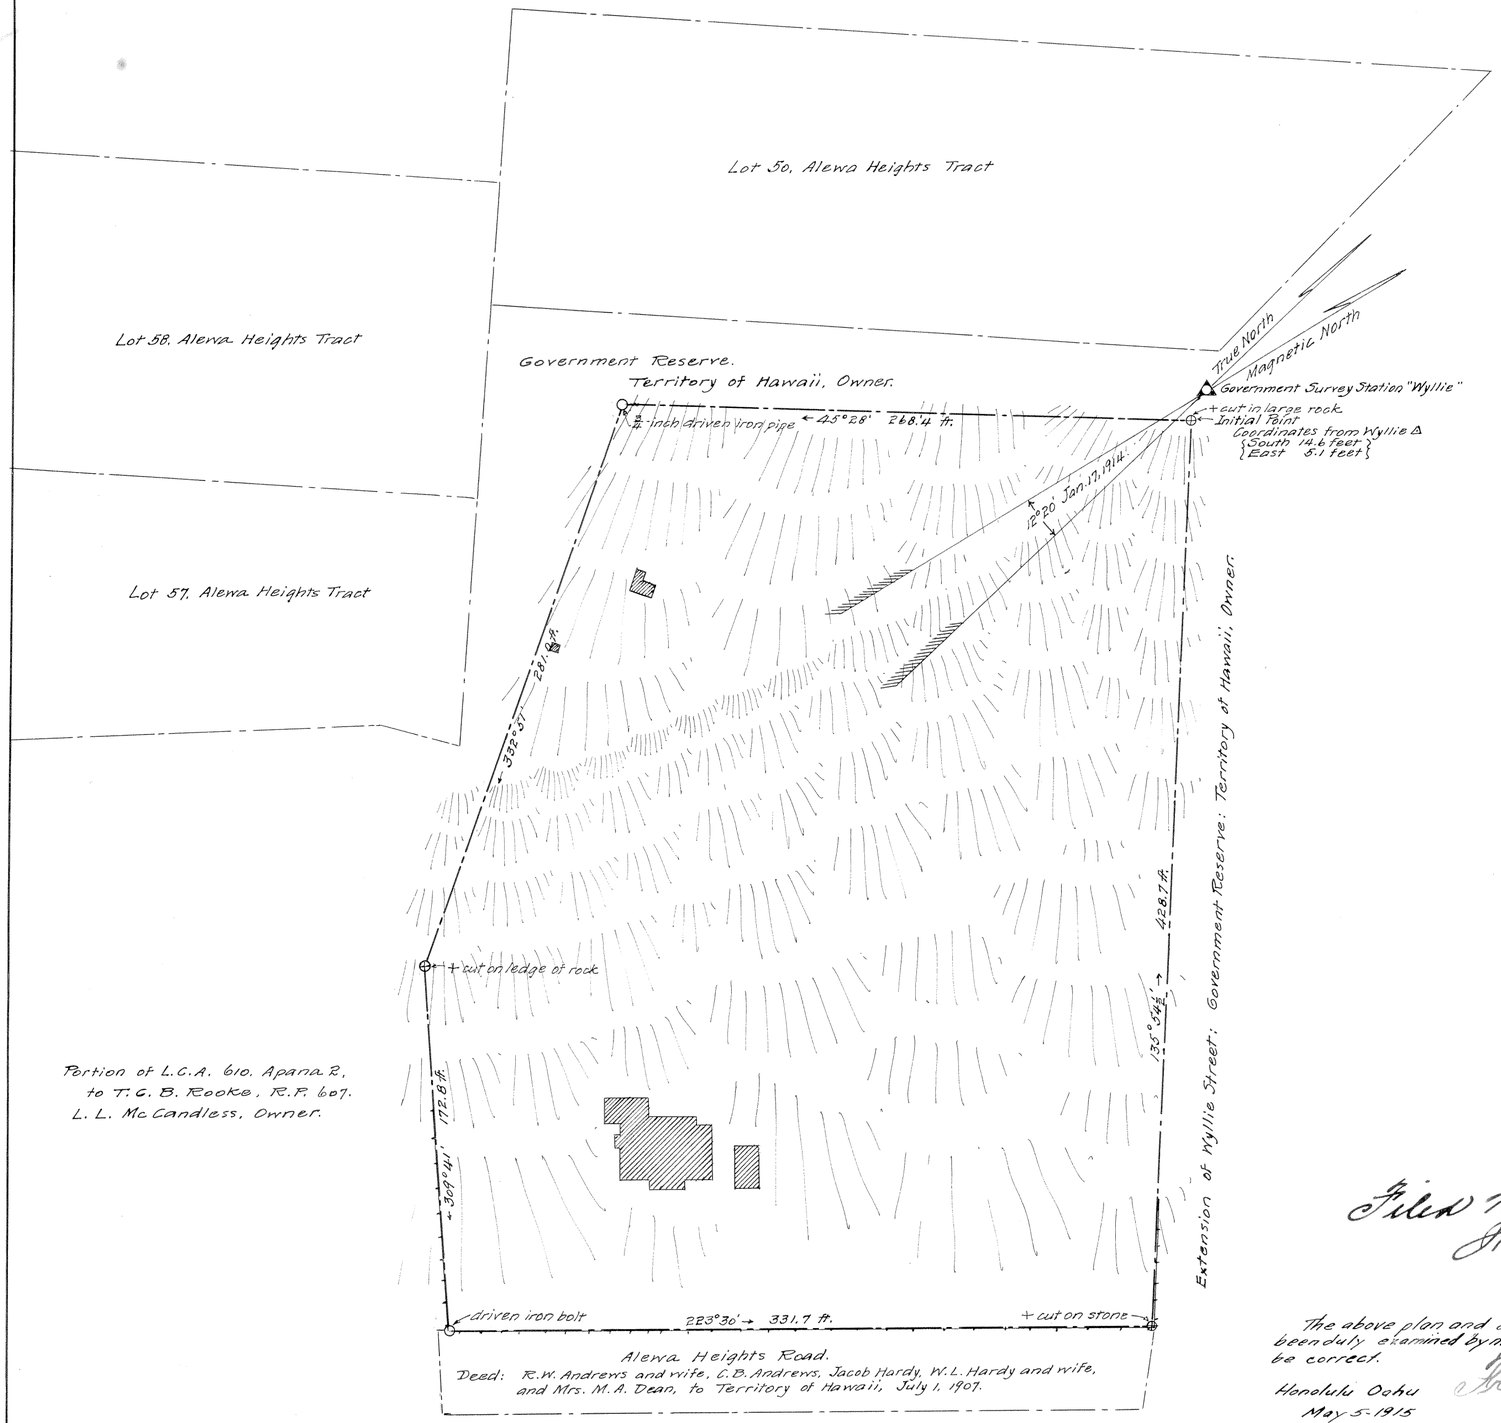

Portion of L.C.A. 610. Apana 2.,
to T. C. B. Rooke, R.P. 607.
L. L. McCandless, Owner.

Description of Land

A portion of R.P. Grant 1639 to Lorrin Andrews, being a portion of the land called Puumanienie, in Kawananakoa, Nuuanu Valley, District of Kona, Island of Oahu, described as follows:

Commencing at a cross (+) cut in large rock, the coordinates of which point from the Government Survey Station "Wyllie" are South 14.6 feet, and East 5.1 feet, and running by true azimuths:

1.	45° 28'	268.4 feet, along Government remnant, to a ¾ inch driven iron pipe,
2.	332° 51'	281.0 feet, along Government remnant and R.P. 607, L.C.A. 610. Ap. 2, to a cross (+) cut on a ledge of rock,
3.	309° 41'	172.8 feet, along R.P. 607 to a driven iron bolt on the northwesterly line of the Alewa Heights Road,
4.	223° 30'	331.7 feet, along Alewa Heights Road, to a cross (+) cut on a stone,
5.	135° 54½'	428.7 feet, to the initial point.

Containing an area of 139,643 square feet. (3.206 Acres)

COURT OF LAND REGISTRATION.
Territory of Hawaii.

Filed May 19, 1915 — MAP and DESCRIPTION with PETITION NUMBER 326

J. Murradline
Registrar

Margaret A. Dean
Jacob Hardy
William L. Hardy
Carl B. Andrews
} Petitioners.

The above plan and description have been duly examined by me and found to be correct.

Honolulu Oahu
May 5, 1915

Fred E. Harvey
Ass't. Court Surveyor

Plan showing portion of R.P. Grant 1639 to Lorrin Andrews, situated in Kawananakoa, Nuuanu Valley, Kona, Oahu.
Scale: 1 inch = 50 feet.

Survey by Carl B. Andrews
Address, 743 Wyllie St. Honolulu,
January, 1914.

Map by Carl B. Andrews.
April, 1914.