MAP 3

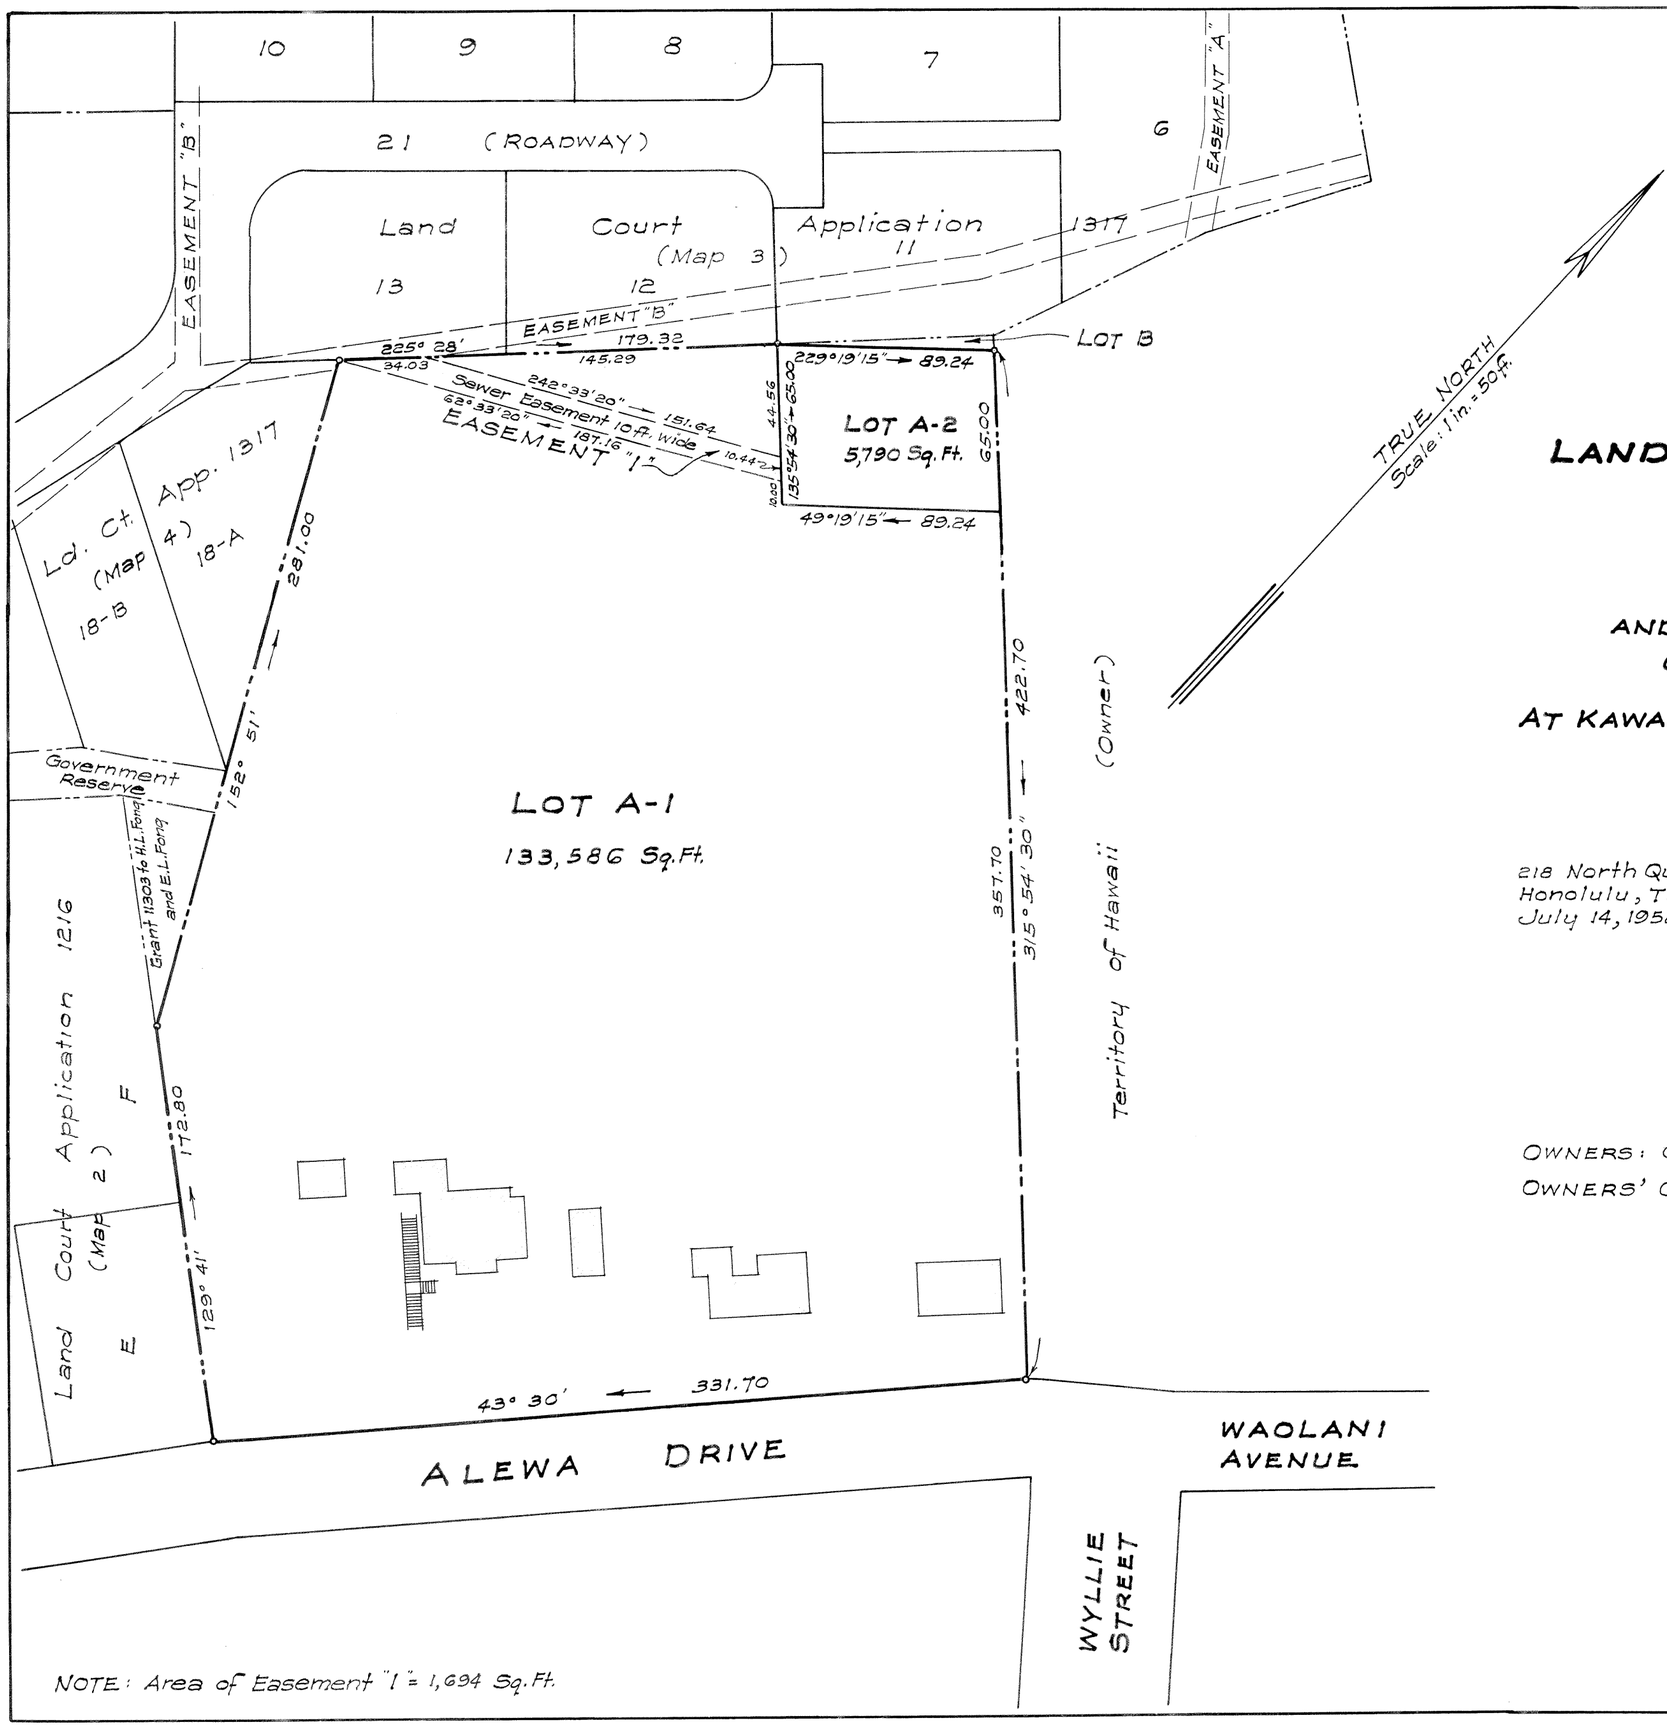

NOTE: Area of Easement "1" = 1,694 Sq. Ft.

LAND COURT

TERRITORY OF HAWAII

LAND COURT APPLICATION 326

SUBDIVISION OF LOT A
AS SHOWN ON MAP 2
INTO LOTS A-1 AND A-2
AND DESIGNATION OF EASEMENT 1
OVER AND ACROSS LOT A-1

AT KAWANANAKOA, NUUANU VALLEY, HONOLULU, T.H.

218 North Queen St.
Honolulu, T.H.
July 14, 1952.

HEGO FUCHINO
REGISTERED LAND SURVEYOR
No. 47
HAWAII, U.S.A.

Hego Fuchino
Surveyor and Maker of Plan.
Registered Certificate 47 E.S.

OWNERS: CARL BOWERS ANDREWS AND LAURA ANN ANDREWS
OWNERS' CERTIFICATE OF TITLE: 9164

AUTHORIZED AND APPROVED BY ORDER OF THE
JUDGE OF THE LAND COURT DATED: SEPTEMBER 26, 1952
BY ORDER OF THE COURT.

Abraham W. Akana
Asst. REGISTRAR OF THE LAND COURT.

Filed Sept. 12, 1952
Abraham W. Akana
Assistant Registrar

Tax Map Key: 1-8-23:1

15" X 21" = 2.2 Sq. Ft.