MAP 4

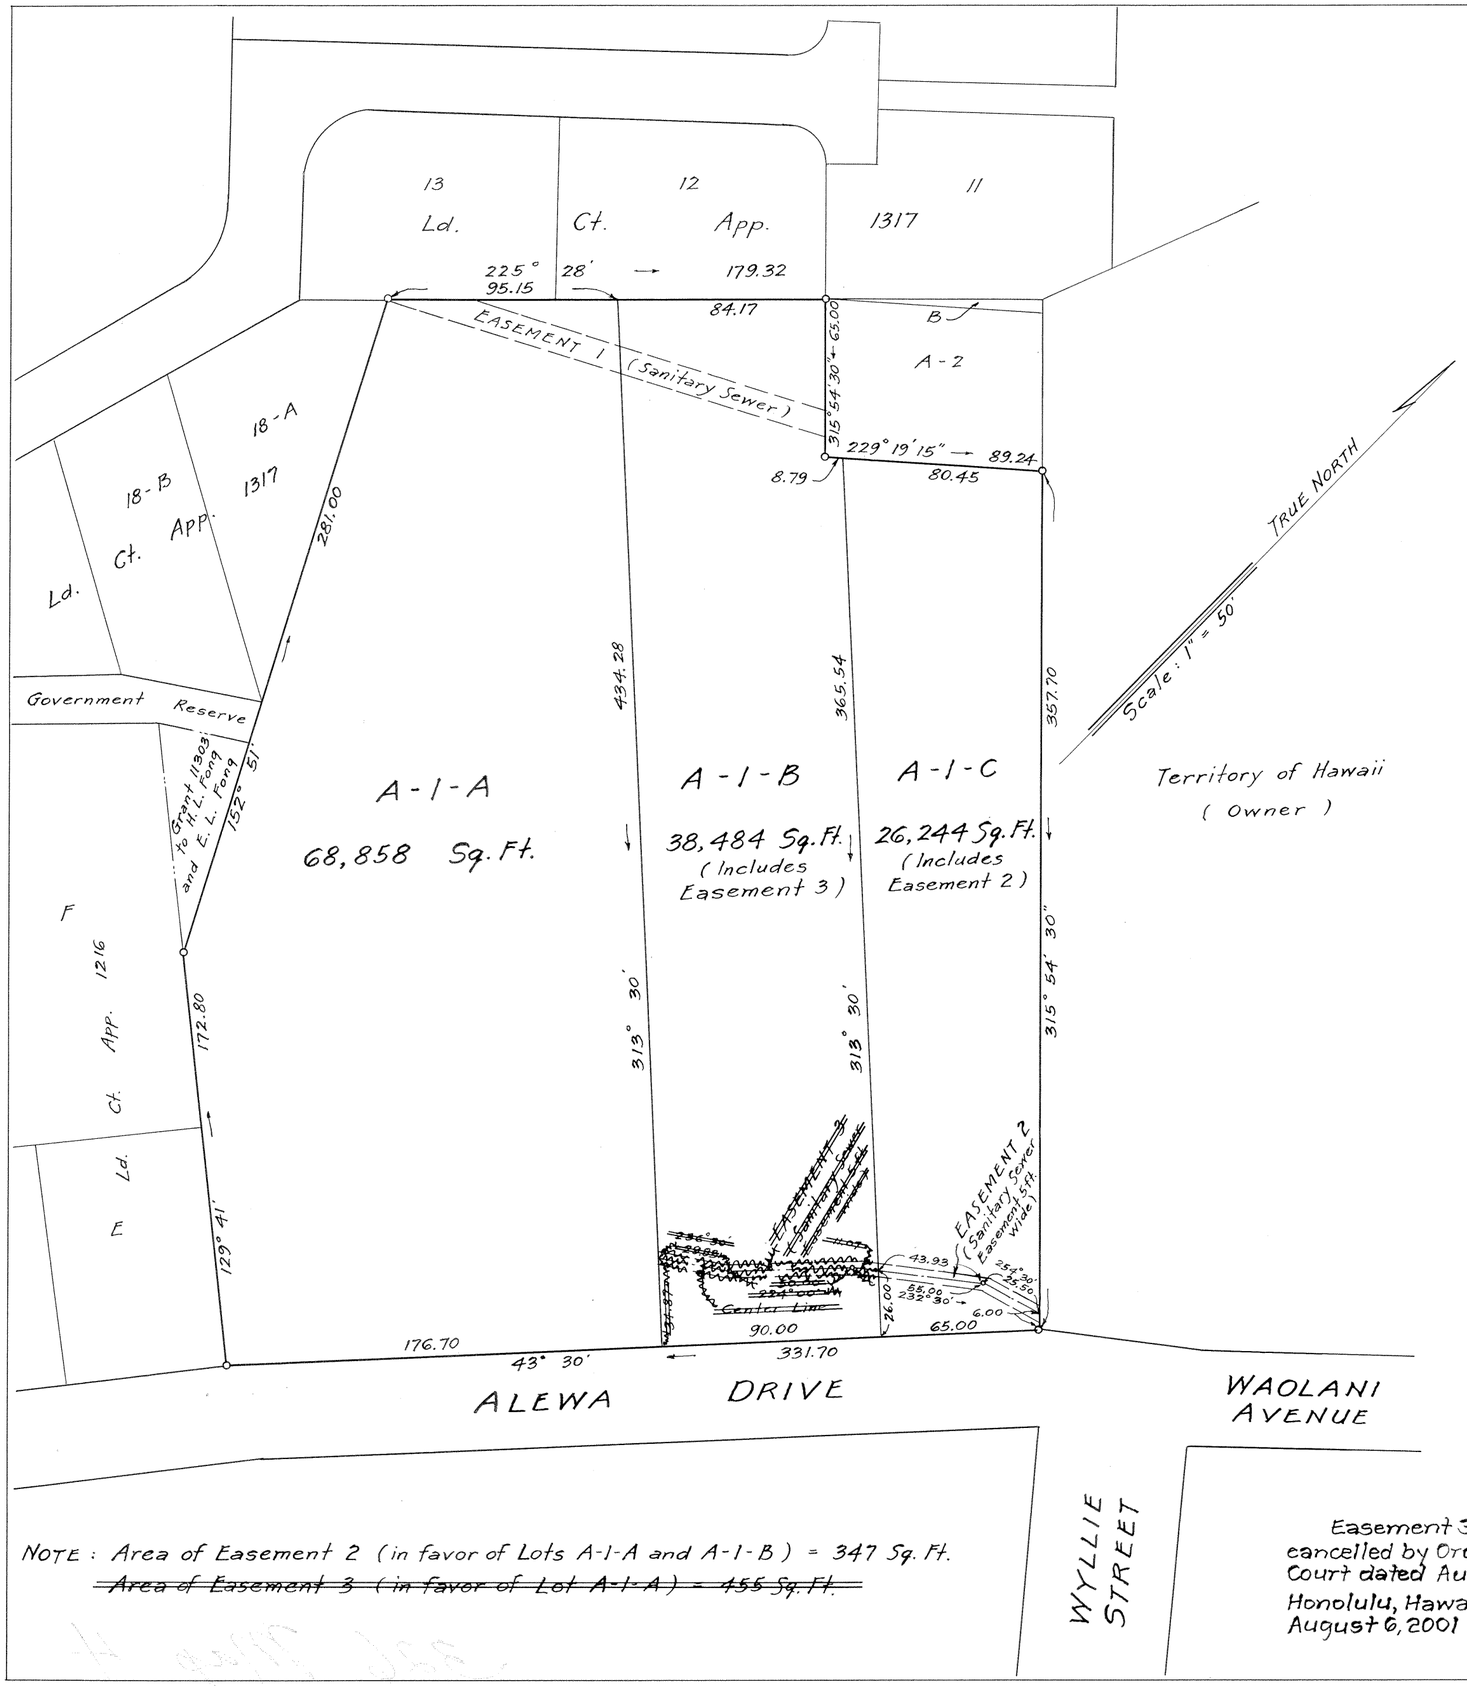

LAND COURT

TERRITORY OF HAWAII

LAND COURT APPLICATION 326
SUBDIVISION OF LOT A-1
AS SHOWN ON MAP 3
INTO LOTS A-1-A, A-1-B AND A-1-C
DESIGNATION OF EASEMENT 2
OVER AND ACROSS LOT A-1-C
~~AND DESIGNATION OF EASEMENT 3~~
~~OVER AND ACROSS LOT A-1-B~~
AT KAWANANAKOA, NUUANU VALLEY,
HONOLULU, OAHU, T. H.

Fred. E. Hanvey
Surveyor and Maker of Plan
Registered Certificate 79-E.S.

419 S.M. Damon Bldg.
Honolulu, T. H.
August 20, 1956

OWNERS: CARL BOWERS ANDREWS AND LAURA ANN ANDREWS

Owners' Certificate of Title: 9164

AUTHORIZED AND APPROVED BY ORDER OF THE
JUDGE OF THE LAND COURT DATED: SEPTEMBER 18, 1956
BY ORDER OF THE COURT: P. H. Mulholland
REGISTRAR OF THE LAND COURT

NOTE: Area of Easement 2 (in favor of Lots A-1-A and A-1-B) = 347 Sq. Ft.
~~Area of Easement 3 (in favor of Lot A-1-A) = 455 Sq. Ft.~~

Easement 3 as shown hereon has been cancelled by Order of the Judge of the Land Court dated August 6, 2001.
Honolulu, Hawaii
August 6, 2001 Randall M. Hashimoto
State Land Surveyor

Filed Sept. 7, 1956
P. H. Mulholland Registrar

Tax Map Key: 1-8-23-1

15" x 21" = 2.2 ¢