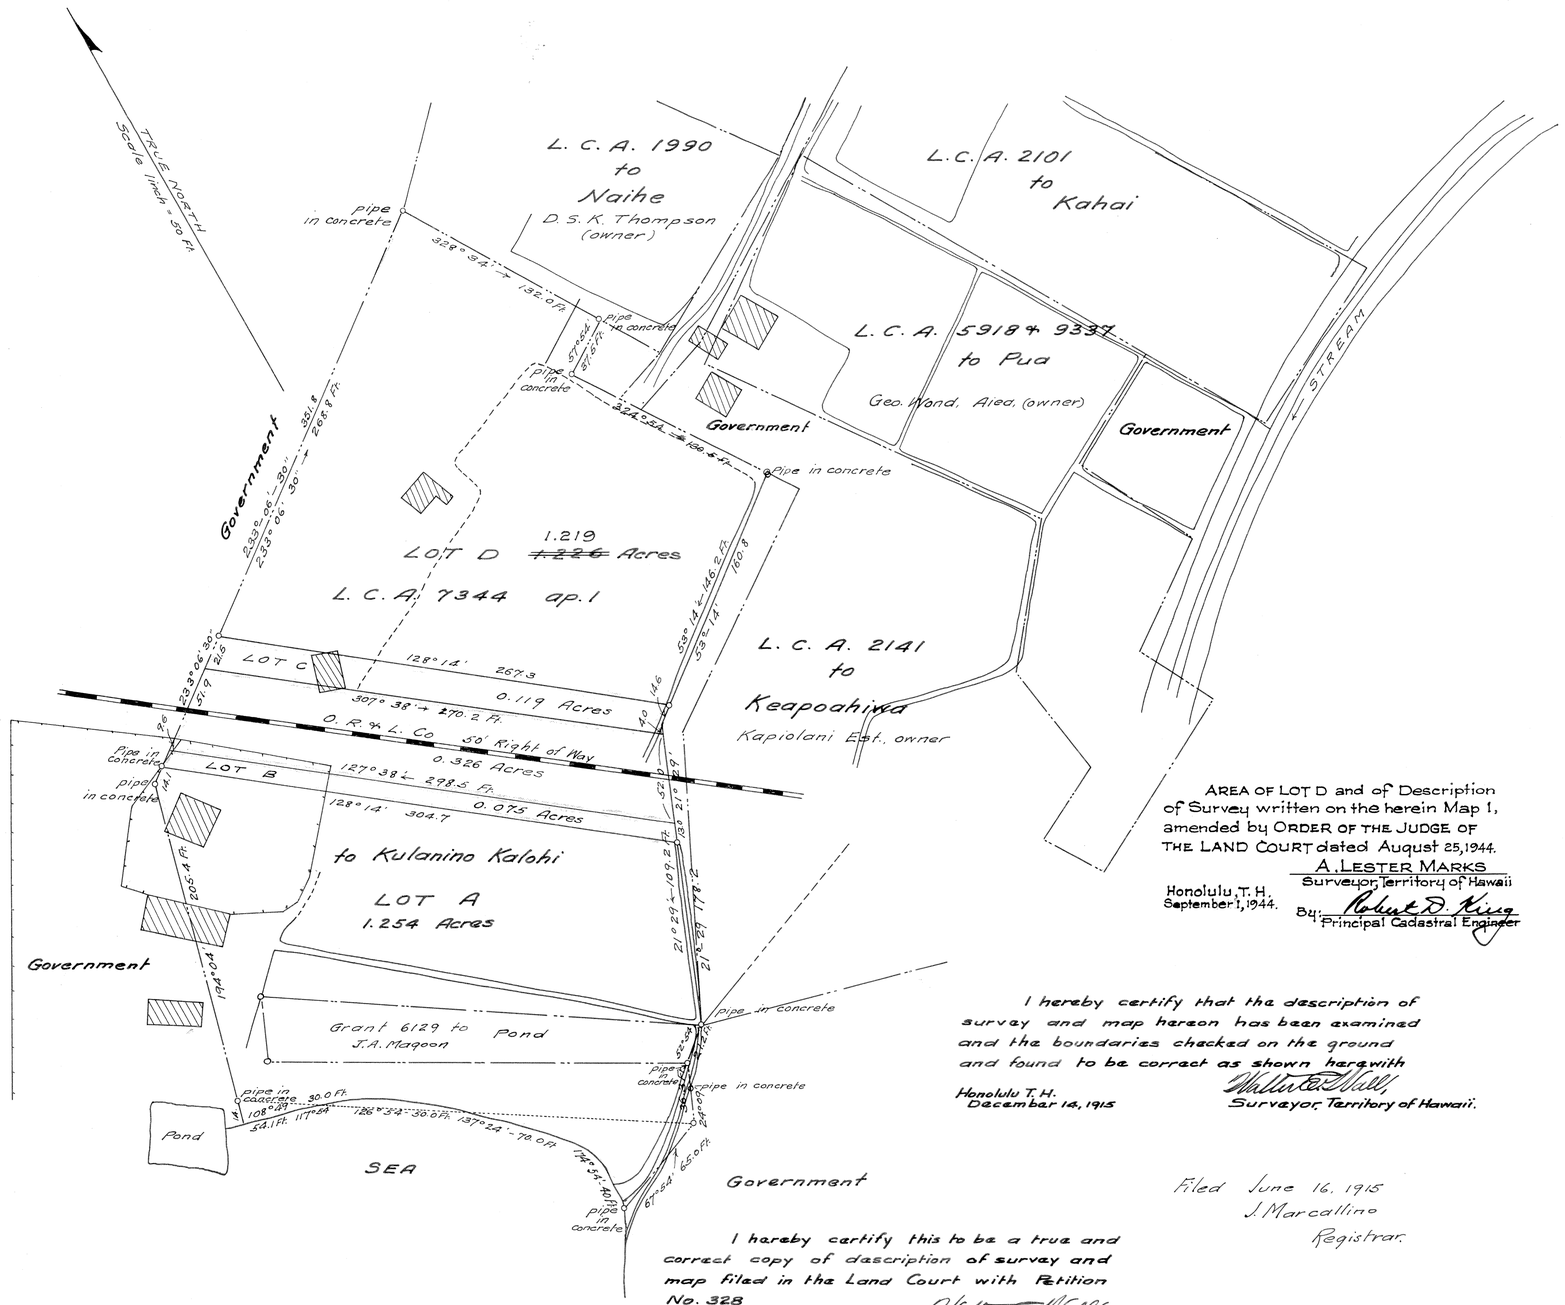

LAND COURT
TERRITORY OF HAWAII

Map and description with Petition No. 328
J. Alfred Magoon, Trustee, Petitioner.
Being a portion of L. C. A. 7344 ap. 1 to Kulani no Kalohi and Grant 6129 to J. A. Magoon, Aiea, ~~Kona~~ Ewa, Oahu, T.H.

Beginning at a galvanized pipe in concrete on the West line of this piece, adjoining Government land, on the makai side of the Oahu Railway & Land Co's proposed 80 foot Right of Way, the co-ordinates of said point referred to a concrete monument, at sea beach, on the boundary between Kalauao & Aiea being 126.5 ft. North and 179.7 ft. East and from said concrete monument, the true azimuth and distance to Government Survey Triangulation Station "Salt Lake" being 297° 59' 30" 10867.0 feet and running by true azimuths:—

1. 233° 06' 30"	351.8 Ft.,	along Government to a gal. pipe in concrete.
2.- 328° 34'	132.0 Ft.,	" L. C. A. 1990 to a gal. pipe in concrete.
3.- 57° 54'	37.5 Ft.,	" Government to a gal. pipe in concrete.
4.- 324° 54'	130.5 Ft.,	" Government & L. C. A. 7344 ap. 2 & Gov't. to a gal. pipe in concrete.
5.- 53° 14'	160.8 Ft.,	along Kuauna.
6.- 21° 29'	178.2 Ft.,	across O. R. & L. Co's 50 foot Right of Way and along near the West edge of kuauna to a gal. pipe in concrete.
7.- 52° 54'	21.2 Ft.,	along kuauna along Government to a gal. pipe in concrete.
8.- 24° 09'	36.3 Ft.	and passing over a gal. pipe in kuauna at 14.65 feet.
9.- 67° 54'	65.0 Ft.,	along Government to a gal. pipe in concrete at high water mark.

Thence along sea shore along high water mark on the following direct azimuths and distances,

10.- 174° 54'	40.0 Ft.,	along high water mark.
11.- 137° 24'	70.0 "	" " " " .
12.- 126° 54'	50.0 "	" " " " .
13.- 117° 54'	30.0 "	" " " " .
14.- 108° 49'	54.1 "	" " " " .
15.- 194° 04'	205.4 "	along Government and passing over a gal. pipe in concrete at 14.0 feet to a gal. pipe in concrete.
16.- 233° 06' 30"	14.1 Ft.,	along Government to the point of beginning and containing an area of ~~2.674~~ 2.667 Acres exclusive of the following described 50 foot Oahu Railway & Land Co's Right of Way.

Beginning at the Southwest corner of this piece, the true azimuth and distance, to a galvanized pipe in concrete at the initial point of Lot described above being 53° 06' 30" 9.6 feet and running by true azimuths:—

1.- 233° 06' 30"	51.9 Ft.,	along Government.
2.- 307° 38'	270.2 "	.,
3.- 21° 29'	52.0 "	.,
4.- 127° 38'	298.5 "	., to the point of beginning and containing an area of 0.326 Acres.

Geo. F. Wright.
Surveyor.

Honolulu T. H.
Sept. 10. 1914.

J. Alfred Magoon,
Trustee,
Petitioner.

with the
[signature]

AREA OF LOT D and of Description of Survey written on the herein Map 1, amended by ORDER OF THE JUDGE OF THE LAND COURT dated August 25, 1944.

A. LESTER MARKS
Surveyor, Territory of Hawaii

Honolulu, T. H.
September 1, 1944.

By: Robert D. King
Principal Cadastral Engineer

I hereby certify that the description of survey and map hereon has been examined and the boundaries checked on the ground and found to be correct as shown herewith

Honolulu T. H.
December 14, 1915

Walter E. Wall,
Surveyor, Territory of Hawaii.

Filed June 16, 1915
J. Marcallino
Registrar.

I hereby certify this to be a true and correct copy of description of survey and map filed in the Land Court with Petition No. 328

Honolulu T. H.
December 14, 1915

Walter E. Wall,
Surveyor, Territory of Hawaii.