MAP 2

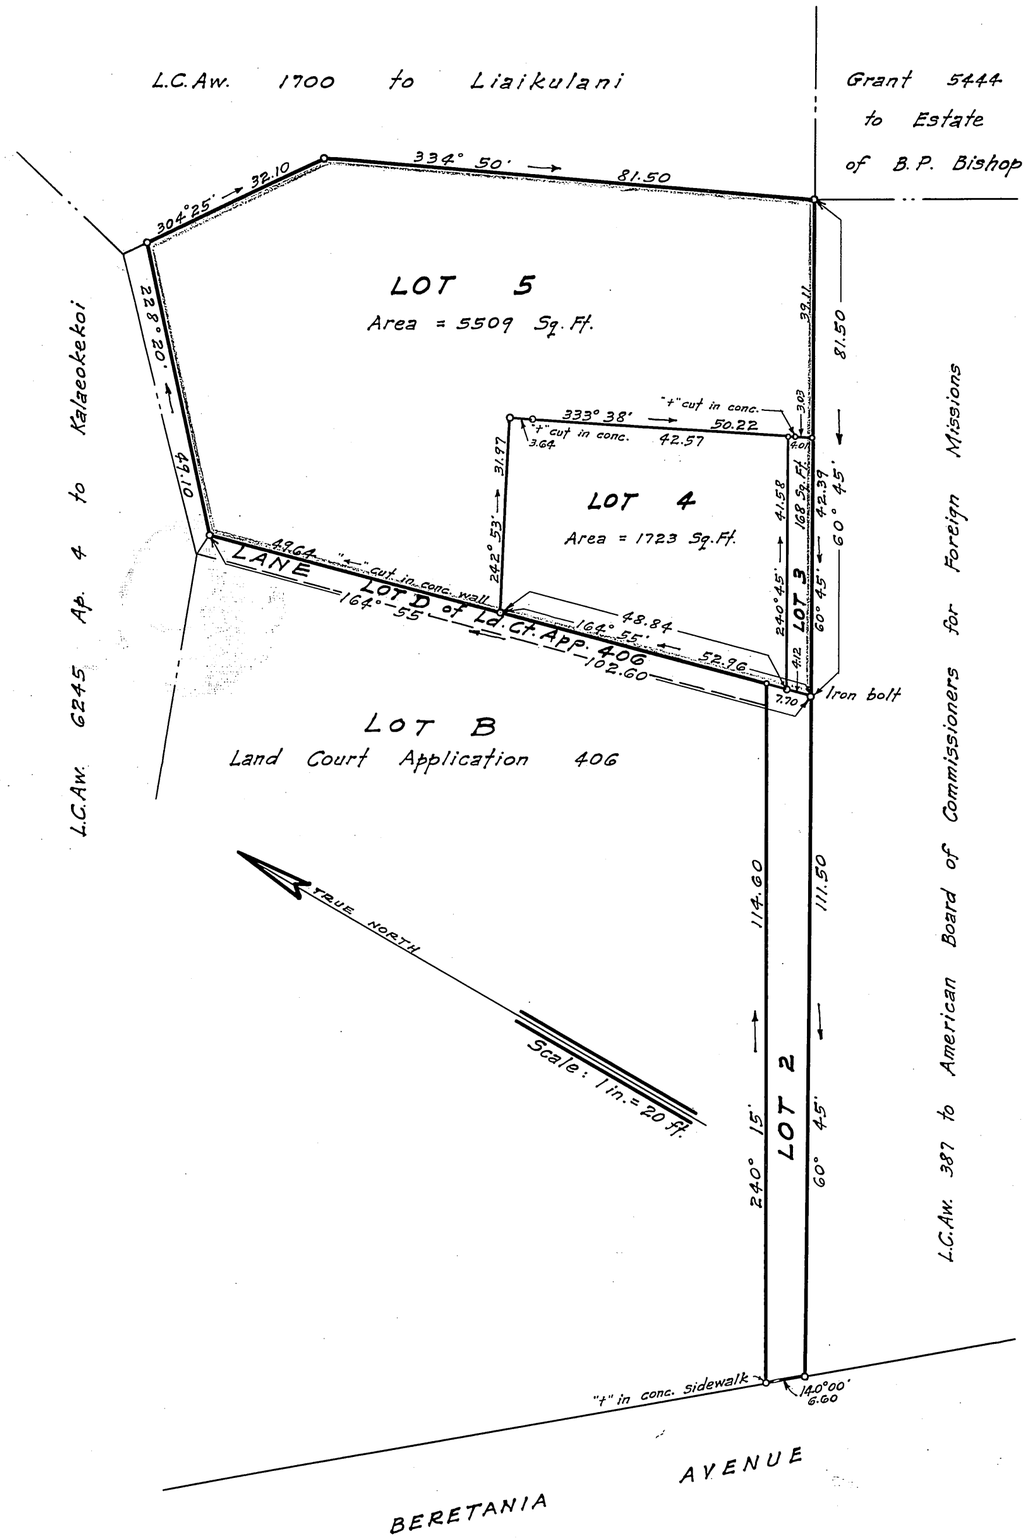

LAND COURT

TERRITORY OF HAWAII

SUBDIVISION OF LOT 1 OF
LAND COURT APPLICATION 329
AS SHOWN ON MAP 1
FILED IN THE BUREAU OF CONVEYANCES
WITH THE ASSISTANT REGISTRAR OF THE LAND COURT
INTO LOTS 3, 4, AND 5
SITUATED AT KAMANUWAI, HONOLULU, OAHU, T.H.

Scale: 1 inch = 20 feet

October 19, 1936
338 Dillingham Bldg.
Honolulu, T. H.

JAMES B. MANN
REGISTERED LAND SURVEYOR
No. 75
HAWAII, U.S.A.

James B. Mann
Registered Professional Surveyor
Certificate Number 75

Owner: Honolulu Trust Company, Limited, Trustee
by Sai Chow Doo, its attorney
Owner's Certificate of Title 9589

I hereby certify that the map hereon being a subdivision of Land Court Application 329 as herein entitled, has been examined and checked as to form and mathematical correctness and that it has been approved by Order of the Judge of the Land Court dated October 29, 1936.
Honolulu, T.H.
October 29, 1936.
L. A. Whitehouse
Surveyor, Territory of Hawaii

Filed Oct. 23, 1936
Abraham N. Akana
assistant Registrar

Tax Map Key 1-7-05:12
F.B. 42:72 C.B. 52:115

15" x 21" = 2.2 ft