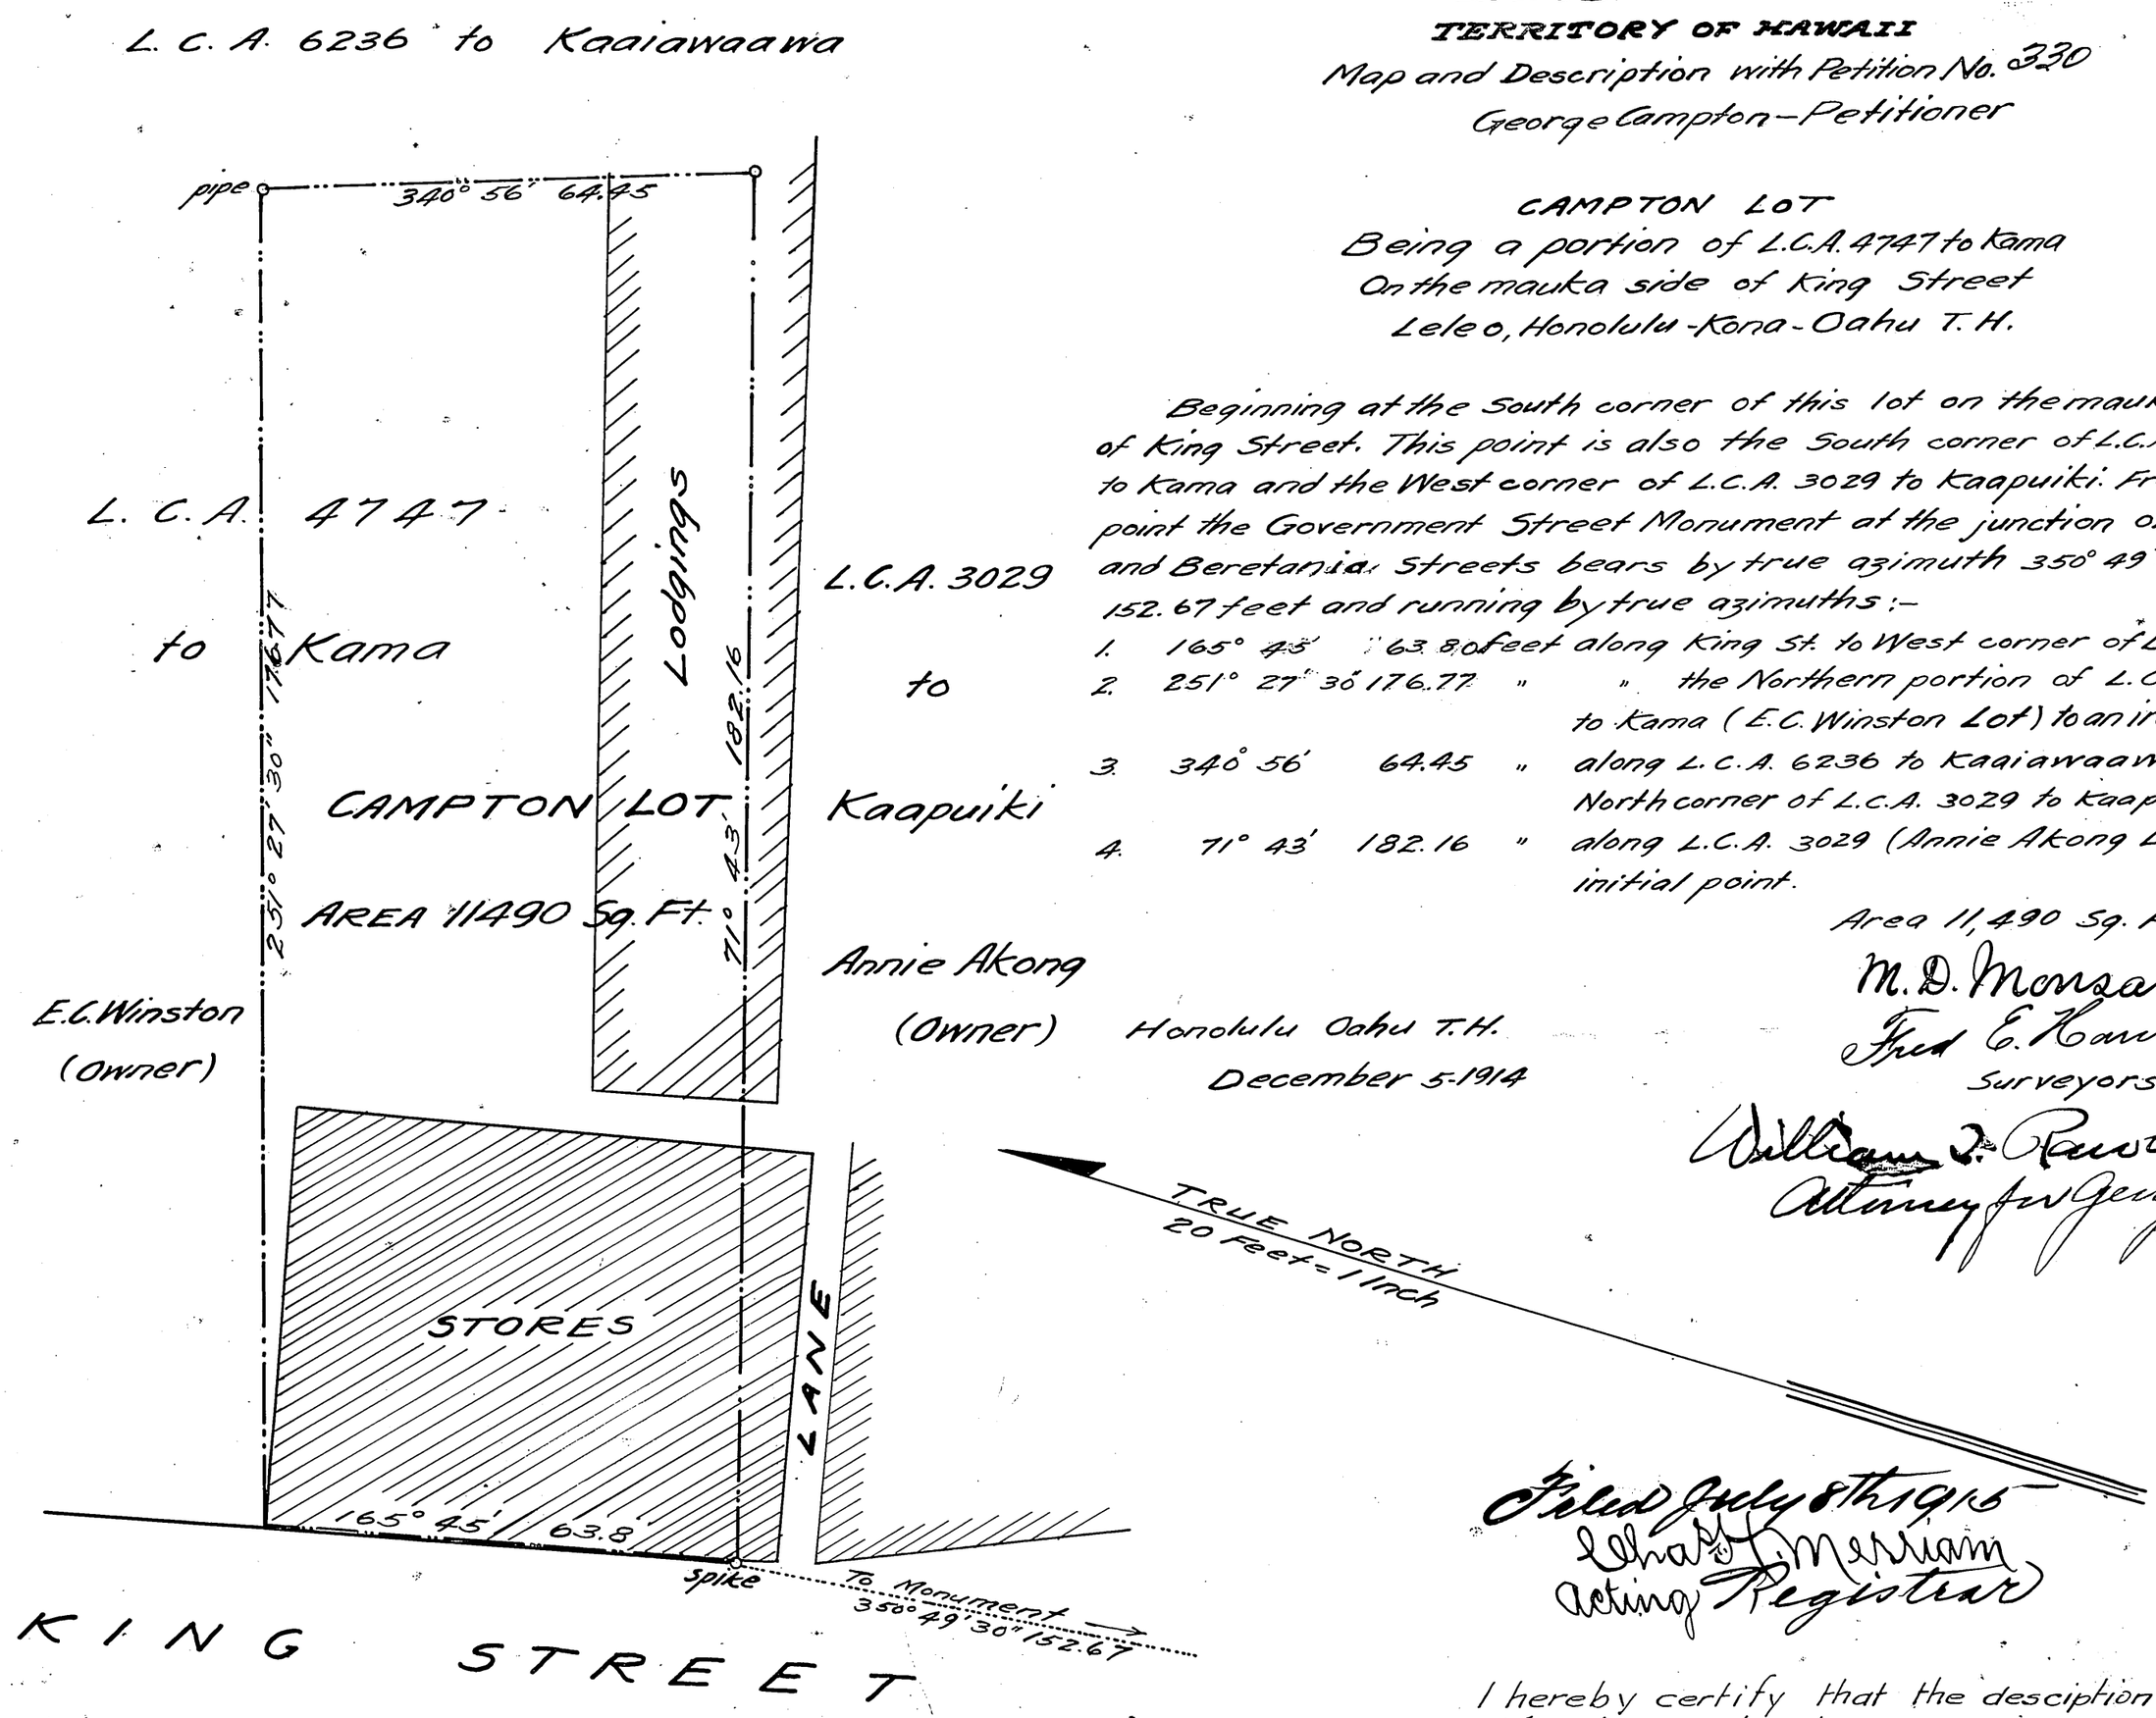

LAND COURT

TERRITORY OF HAWAII

Map and Description with Petition No. 330
George Campton – Petitioner

CAMPTON LOT

Being a portion of L.C.A. 4747 to Kama
On the mauka side of King Street
Lele o, Honolulu - Kona - Oahu T. H.

Beginning at the South corner of this lot on the mauka line of King Street. This point is also the South corner of L.C.A. 4747 to Kama and the West corner of L.C.A. 3029 to Kaapuiki. From this point the Government Street Monument at the junction of King and Beretania Streets bears by true azimuth 350° 49' 30" 152.67 feet and running by true azimuths:–

1. 165° 45' 63.8 feet along King St. to West corner of Building;
2. 251° 27' 30" 176.77 " " the Northern portion of L.C.A. 4747 to Kama (E.C. Winston Lot) to an iron pipe;
3. 340° 56' 64.45 " along L.C.A. 6236 to Kaaiawaawa to North corner of L.C.A. 3029 to Kaapuiki;
4. 71° 43' 182.16 " along L.C.A. 3029 (Annie Akong Lot) to initial point.

Area 11,490 Sq. Ft.

M. D. Monsarrat
Fred E. Harvey
Surveyors

William J. Rawlins
Attorney for George Campton
Petitioner

Honolulu Oahu T.H.
December 5-1914

Filed July 8th 1915
Chas. T. Merriam
Acting Registrar

I hereby certify that the desciption of survey and Map hereon has been examined and the boundaries checked on the ground and found to be correct as shown herewith

Honolulu, Hawaii
August 11 1915

Walter E. Wall
Surveyor, Territory of Hawaii.