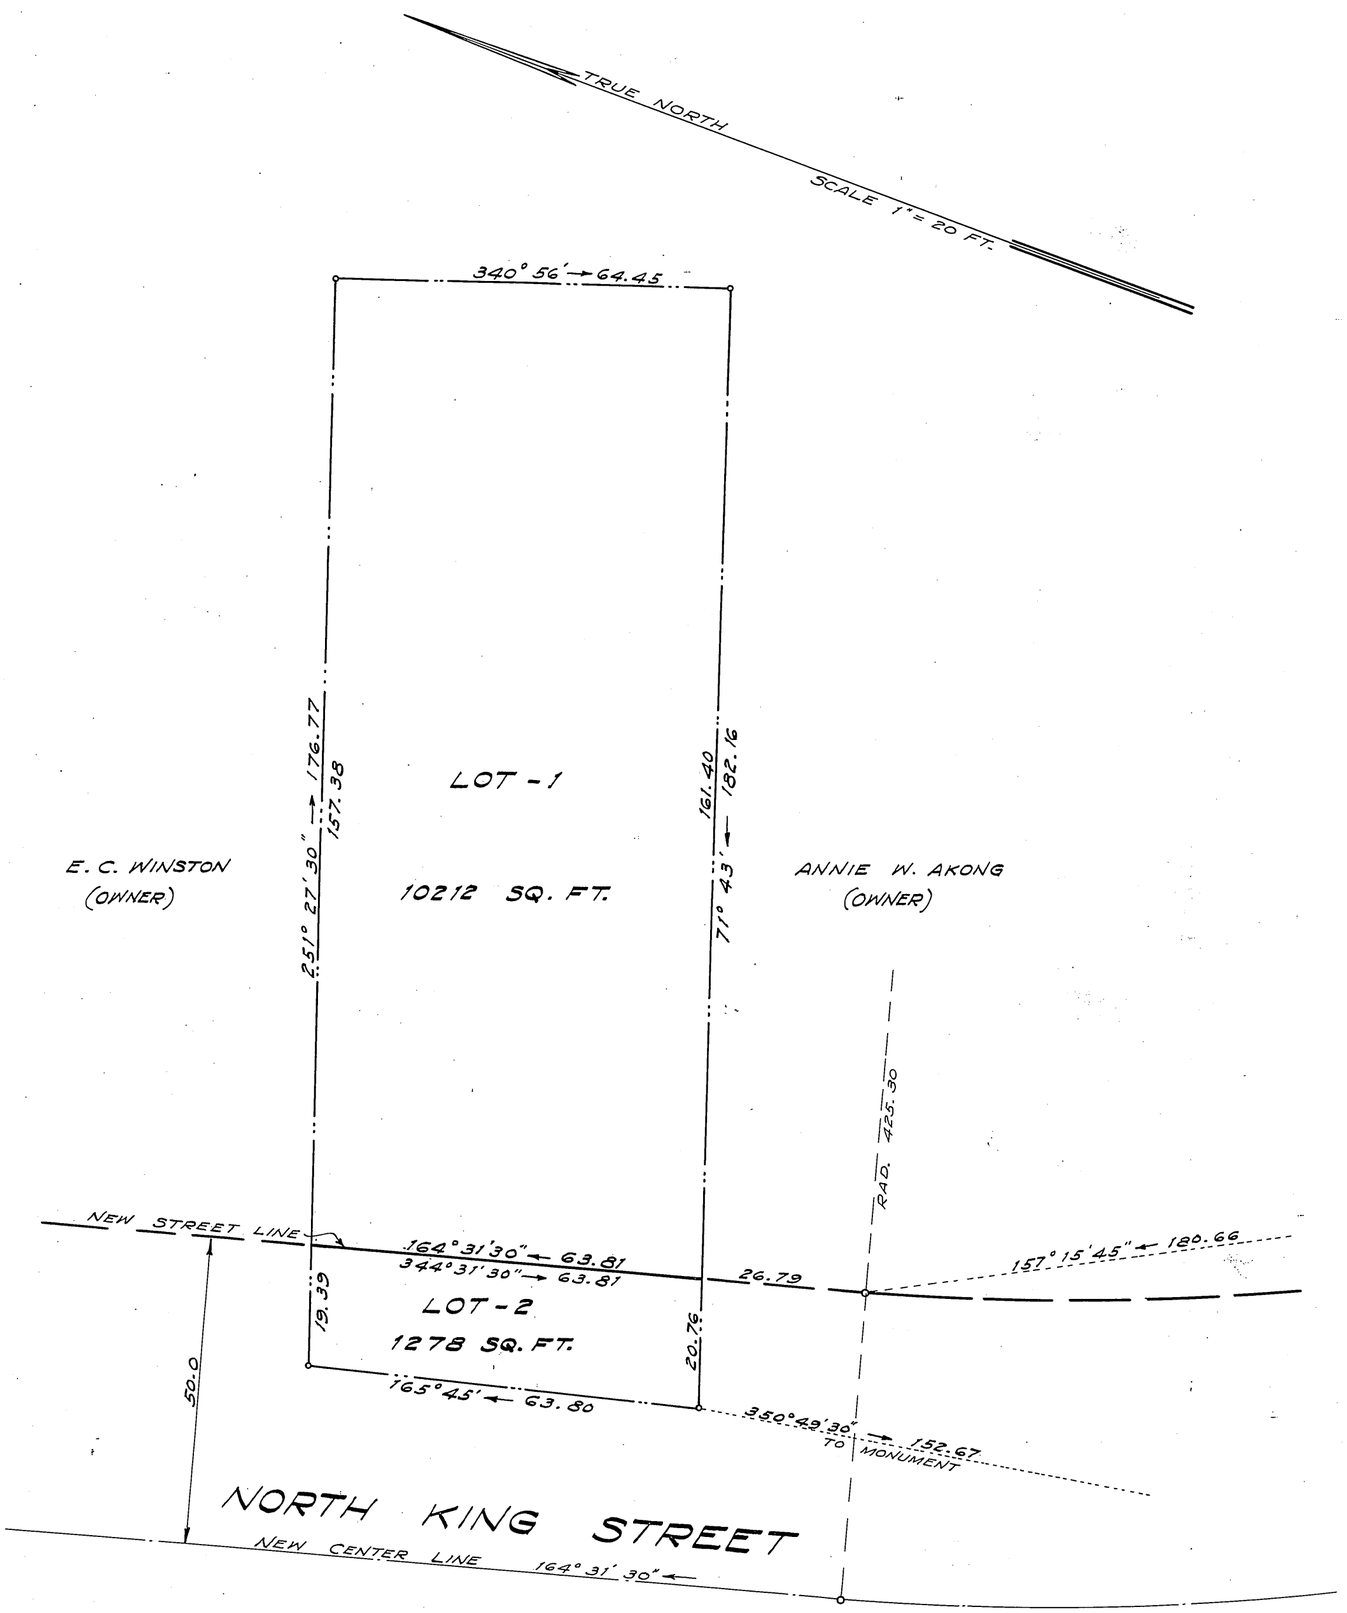

LAND COURT

TERRITORY OF HAWAII

SUBDIVISION OF LAND COURT APPLICATION № 330 INTO LOTS 1 AND 2

LELEO, HONOLULU, KONA, OAHU.

SCALE 1" = 20 FEET

HONOLULU T.H.
FEB. 1, 1928.

DEPARTMENT OF PUBLIC WORKS
CITY & COUNTY OF HONOLULU
BUREAU OF PLANS, SURVEYS AND IMPROVEMENTS

BY J. H. Soares
SURVEYOR & MAKER OF PLAN

APPROVED: W. F. Baldwin
BUREAU ENGINEER

CAMPTON REALTY COMPANY LIMITED.
OWNER

BY A. A. Dwight
PRESIDENT & MANAGER.

I hereby certify that the map hereon being a subdivision of Land Court Application No. 330 has been examined and verified and found to be correct.

Honolulu, T.H.
Oct. 8, 1929

Robert D. King
Surveyor, Territory of Hawaii

APPROVED:
Oct. 8, 1929

W. E. Steadman
Judge of the Land Court

(3)

Filed October 1, 1929
J. H. Fisher
Registrar

9