LAND COURT — TERRITORY OF HAWAII.

Map and description with Petition No. 331, Albert Waterhouse, Petitioner.

Land in Pearl City, Waimano, Ewa, Oahu, being a portion of Apana 47 of L.C.A. 7713 to V. Kamamalu, described as follows:

Beginning at an iron pipe at the former southeast corner of Kirkebride and Ashley Avenues, the coordinates of said pipe referred to the "Banning" Trig. Station being north 1169 feet and east 2053 feet, and running by true azimuths:

1. 167° 22', 80 feet, along Kirkebride Avenue;
2. 257° 22', 380 " , " Lots 1 and 24 of Block 42;
3. 347° 22', 80 " , " Margarita Avenue;
4. 77° 22', 380 " , " Lots 13 and 12 of Block 41 to the point of beginning.

Containing an area of 30,400 square feet

Honolulu, T.H.,
July 14, 1915.

A.C. Alexander
Surveyor

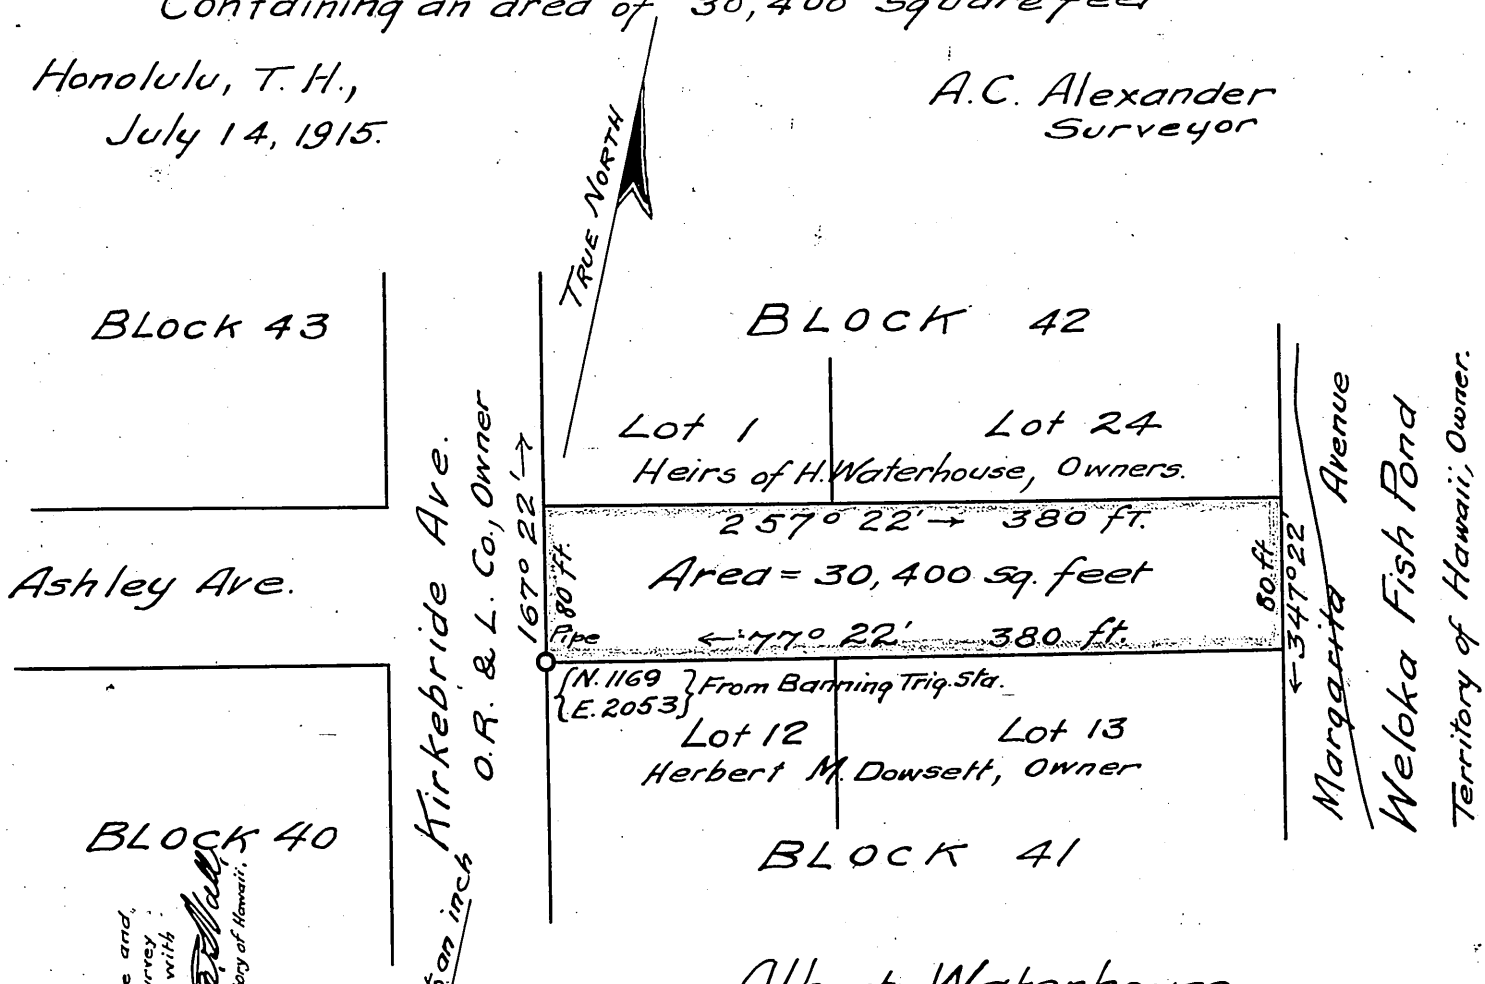

Scale = 100 feet to an inch

Albert Waterhouse

I hereby certify that the description of survey and Map hereon has been examined, and the boundaries checked on the ground, and found to be correct as shown herewith.

Honolulu, Hawaii.
October 18, 1915

Surveyor, Territory of Hawaii

I hereby certify this to be a true and correct copy of description of survey and Map filed in the Land Court with petition No. 331

Surveyor, Territory of Hawaii.

Honolulu, Hawaii.
October 18, 1915

Filed Oct. 18, 1915

Judge

1 wp.