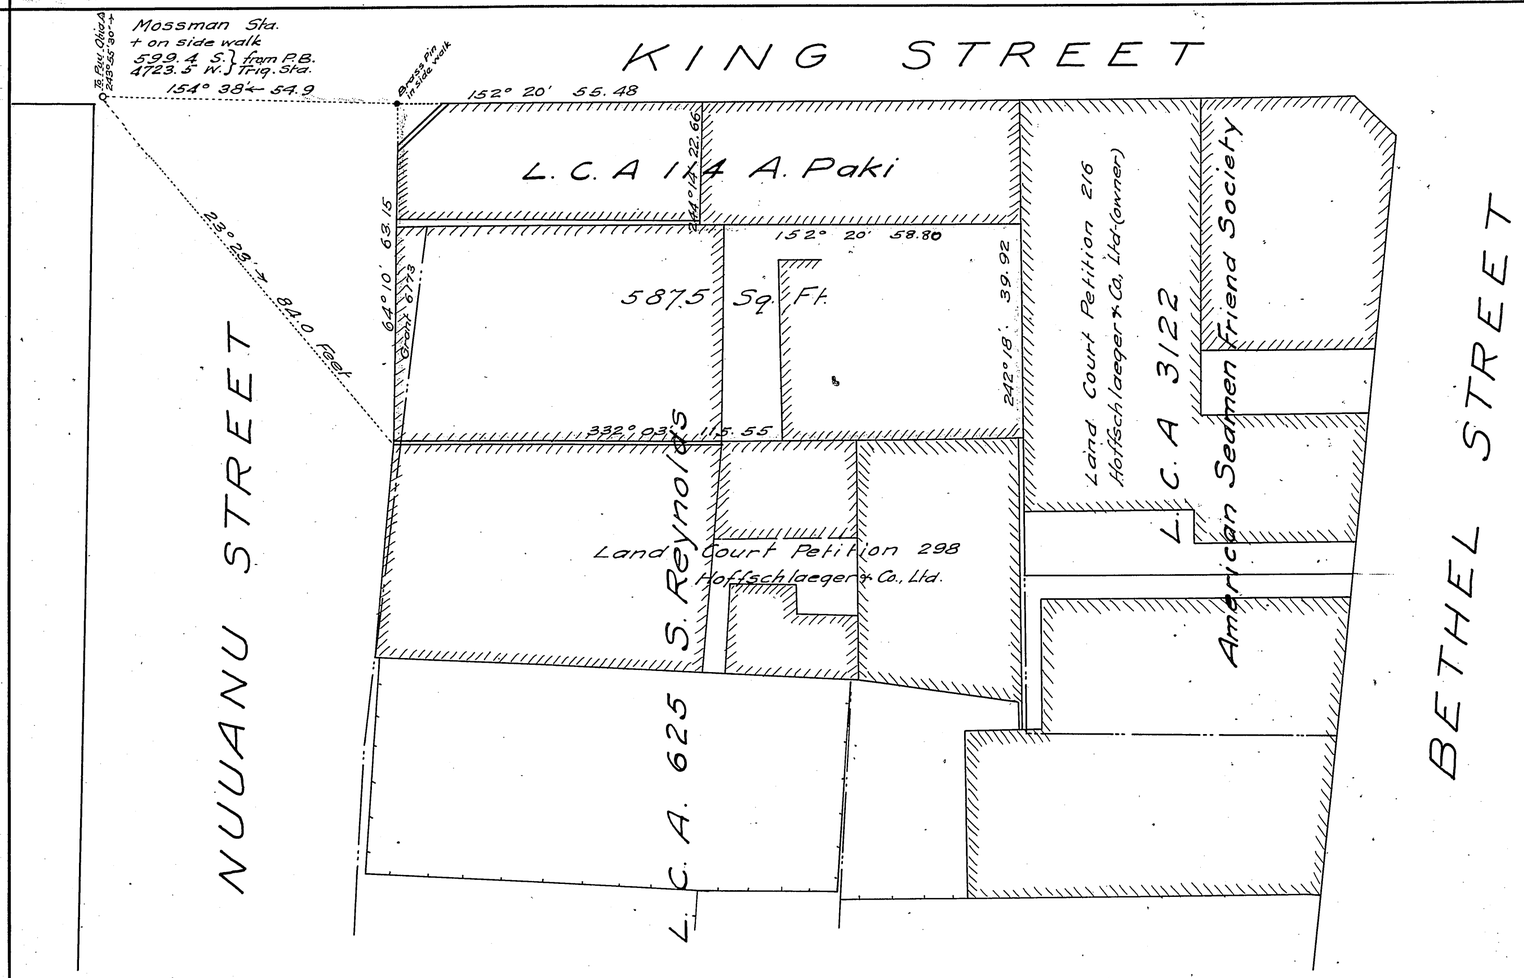

LAND COURT - TERRITORY OF HAWAII

Map and Description with Petition No. 333
Hoffschlaeger & Co., Ltd. Petitioner.

Being portions of L.C.A's 114 to A. Paki and 625 to S. Reynolds and Grant 6173 to Trustees under the will of Simson Magnin
At the South corner of King & Nuuanu Sts., Honolulu, Kona, Oahu.

Beginning at the North corner of this piece, being also the South corner of King and Nuuanu Streets, the true azimuth and distance to Government Survey Station "Mossman" being 154°38' 54.9 feet, the co-ordinates of said "Mossman Sta" referred to "Punchbowl Trig. Sta" being 599.4 feet South and 4723.5 feet West, and running by true azimuths:—

1.- 64°10' 63.15 Ft., along the South side of Nuuanu Street to the North corner of Land Court Petition No. 298.
2.- 332°03' 115.55 Ft., along Land Court Petition No. 298 to land described in Land Court Petition No. 216.
3.- 242°18' 39.92 Ft., along Land Court Petition No. 216.
4.- 152° 20' 58.80 Ft., along same.
5.- 244°14' 22.66 Ft., along same, to King Street.
6.- 152° 20' 55.48 Ft., along the West side of King Street to the point of beginning

Area 5875 Square Feet.

TRUE NORTH
Scale 1in = 20 Ft.

Honolulu, T.H.
Oct. 11. 1915.

Geo. F. Wright.
Surveyor & maker of Plan
855 Kaahumanu St.,

Filed Dec. 8, 1915
A.K. Aona
Registrar

I hereby certify that the description of survey and map hereon has been examined and the boundaries checked on the ground and found to be correct as shown herewith

Honolulu T.H.
December 15, 1915

Walter E. Wells
Surveyor, Territory of Hawaii.

I hereby certify this to be a true and correct copy of description of survey and map filed in the Land Court with Petition No. 333

Honolulu T.H.
December 15. 1915

Walter E. Wells
Surveyor, Territory of Hawaii.

24x12 = 2.0