MAP 5

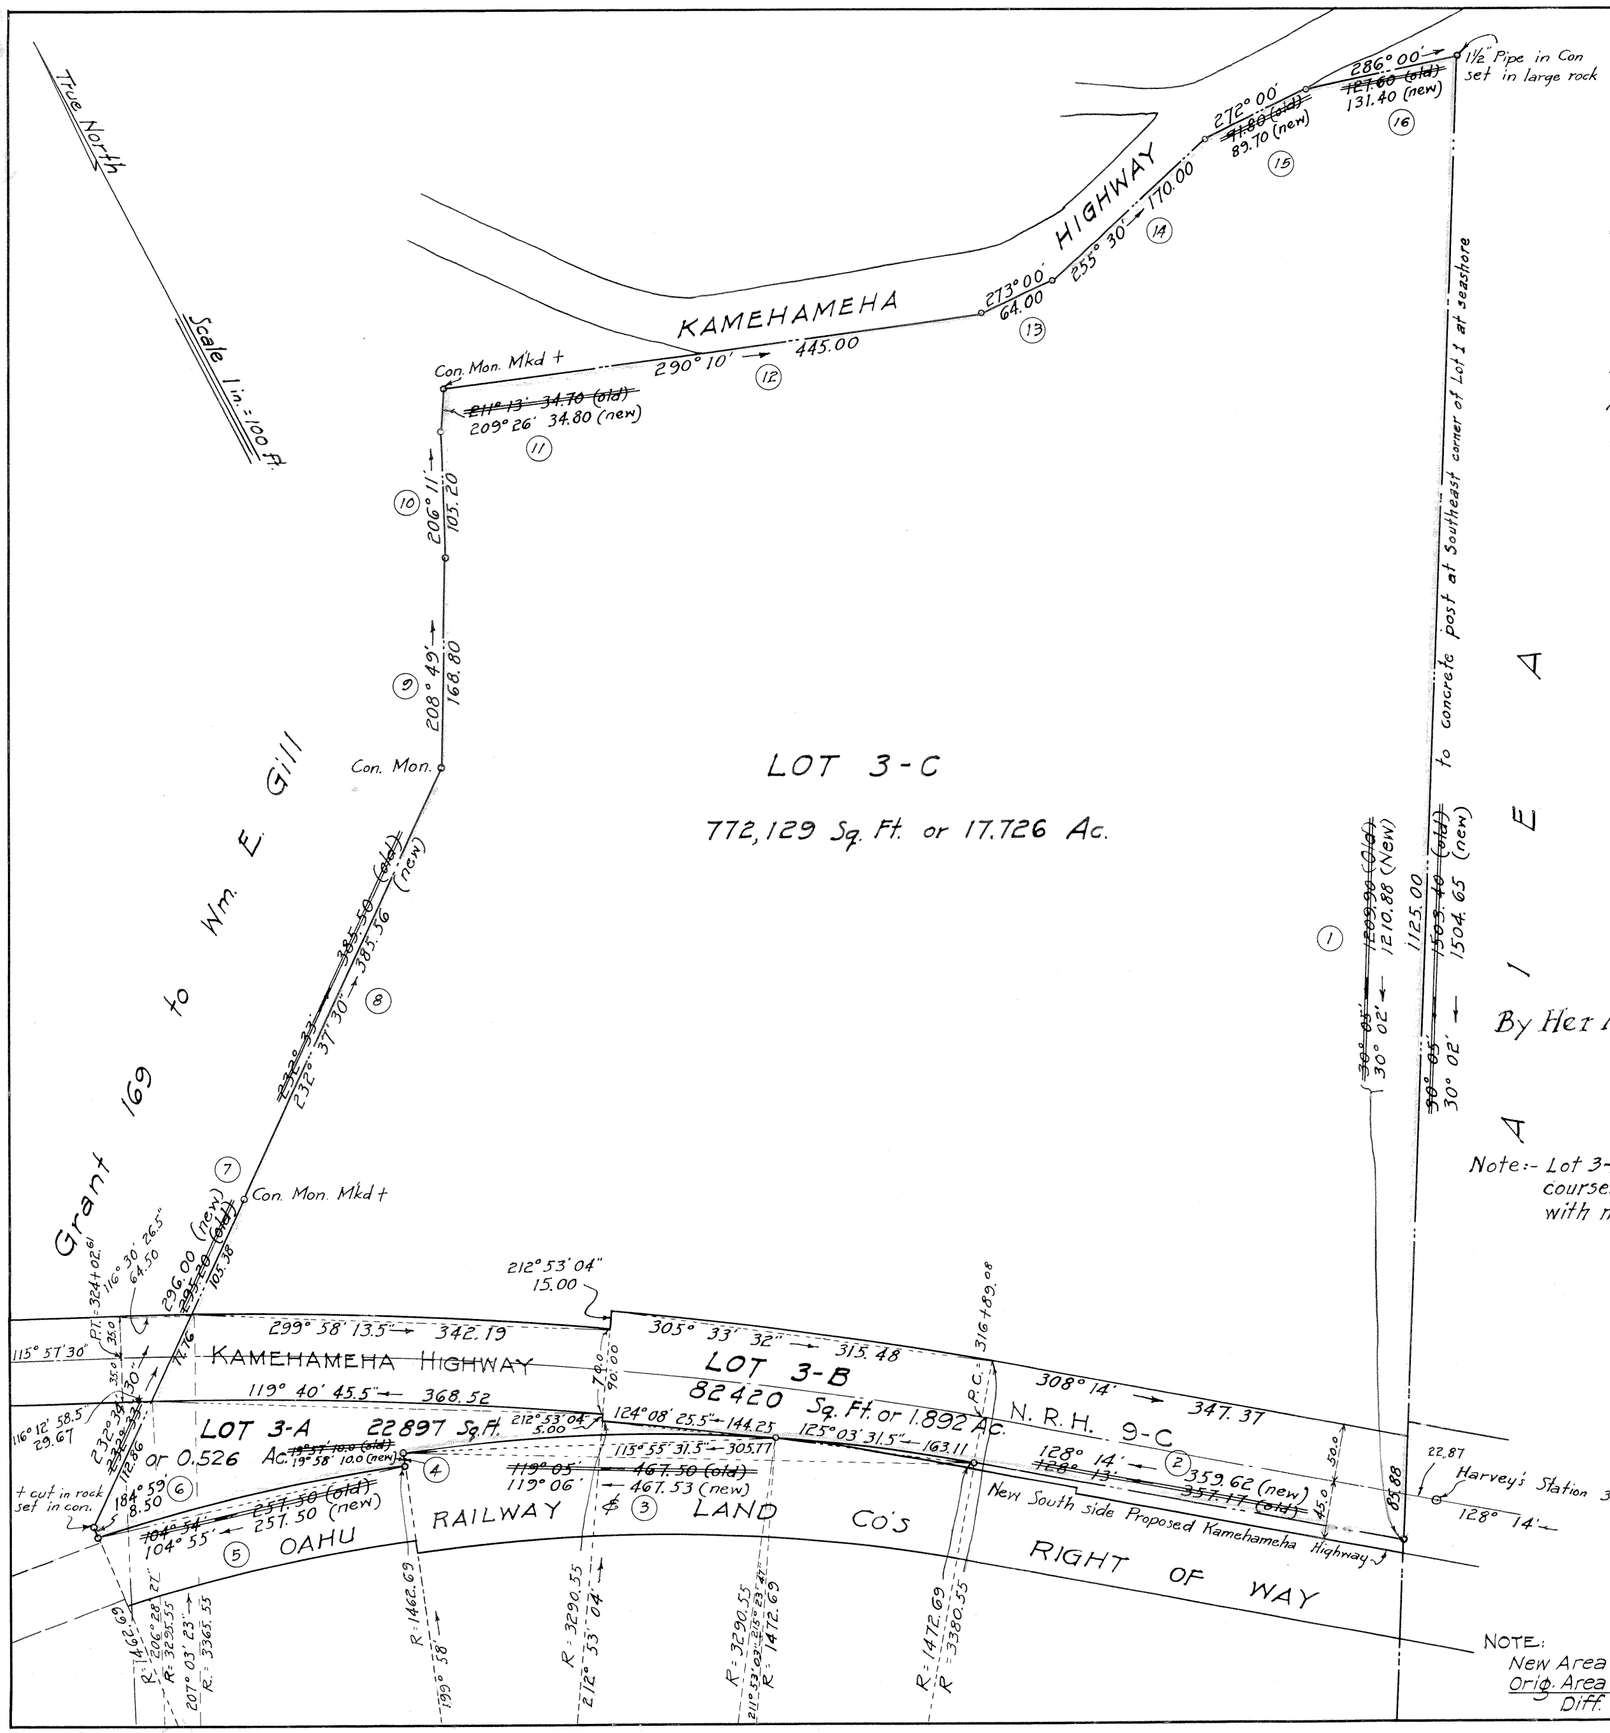

This map substituted for map 4 cancelled by Order of the Judge of the Land Court dated October 26, 1935.

LAND COURT

TERRITORY OF HAWAII

SUBDIVISION OF LOT 3 OF LAND COURT APPLICATION 334, AS SHOWN ON MAP 1 FILED IN THE OFFICE OF THE ASSISTANT REGISTRAR OF THE LAND COURT INTO LOTS 3-A, 3-B AND 3-C.

AT KAPUAI, PAAIAU, KALAUAO, EWA, OAHU, T. H.
Scale 1 inch = 100 feet.

HONOLULU, T. H.
May 8, 1935.

TERRITORIAL HIGHWAY DEPARTMENT
By [signature]
Surveyor & Maker of Plan
Registered Professional Surveyor
Certificate 9-S

Approved: [signature]
Territorial Highway Engineer

OWNER: Katharine Mc Grew Cooper
By Her Attorney-in-fact Hawaiian Trust Co. Ltd.
[signature] Vice President
[signature] Asst Secty

OWNER'S CERTIFICATE OF TITLE: 2442

Note:- Lot 3-A has frontage on New Kamehameha Highway (Lot 3-B). Azimuths and distances of courses 1, 2, 3, 4, 5, 7, 8, 11, 15 and 16 of Lot 3 of original application, amended to agree with monuments on the ground.

I hereby certify that the map hereon being a subdivision of Land Court Application 334, as herein entitled, has been examined and checked as to form and mathematical correctness and that it has been approved by Order of the Judge of the Land Court dated October 26, 1935.

Honolulu, T. H.
Oct. 26, 1935.

[signature]
Surveyor, Territory of Hawaii

NOTE:
New Area = 20.144 Ac.
Orig. Area = 20.10 "
Diff. = 0.044 Ac.

Filed Sept. 3, 1935
Abraham W. Akana
Assistant Registrar

2 Bp.