MAP 10

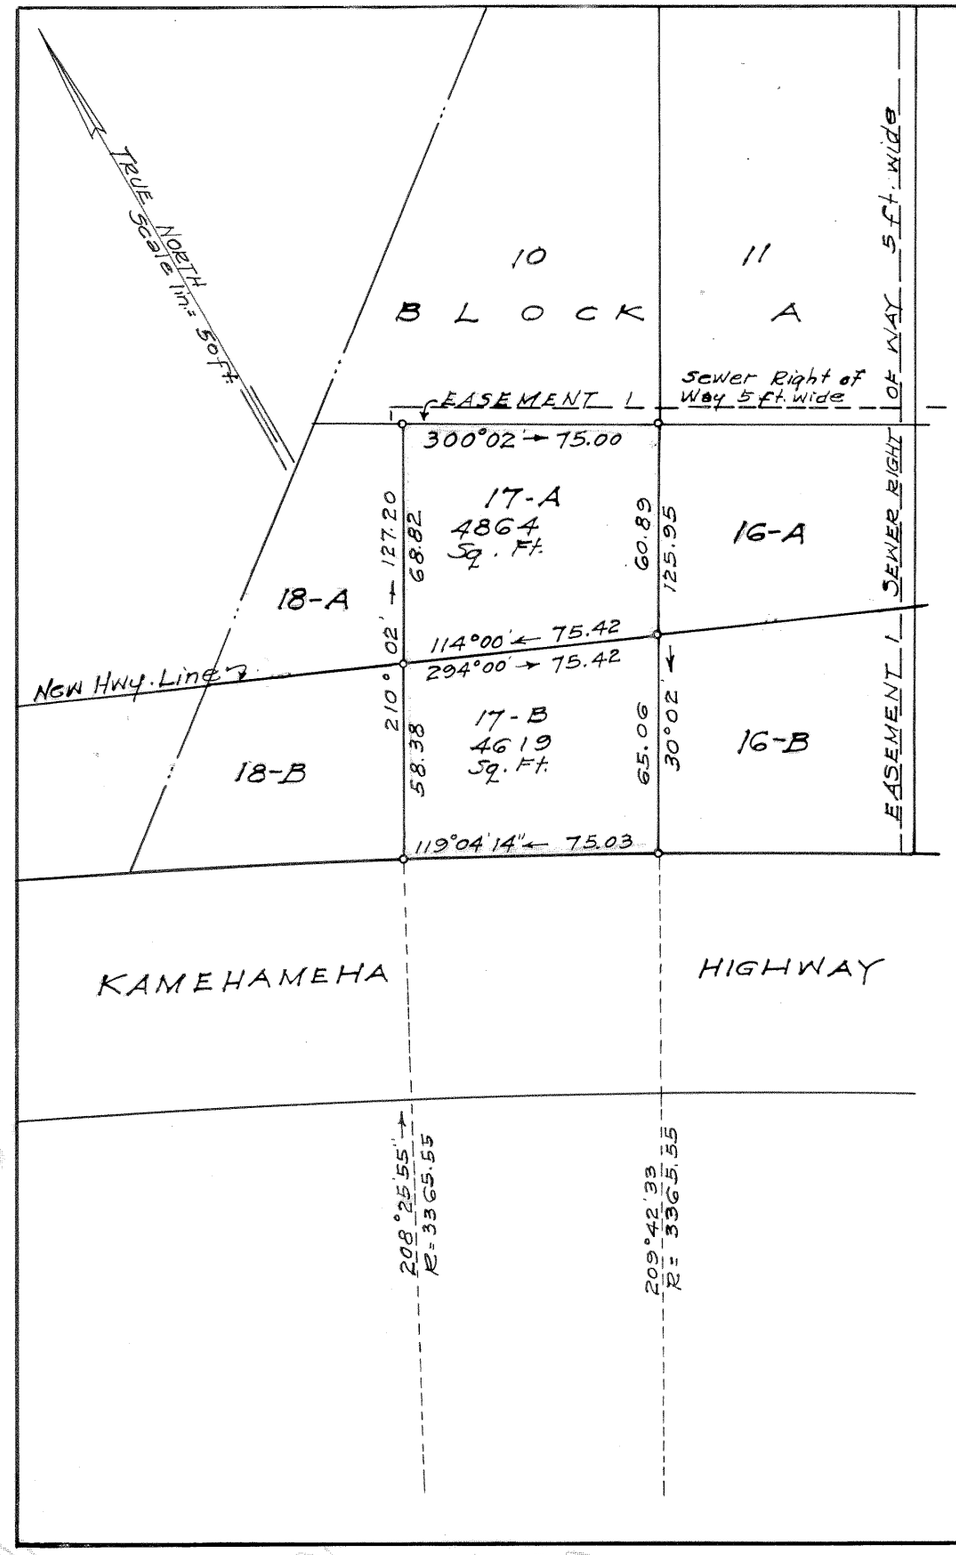


# LAND COURT

TERRITORY OF HAWAII

LAND COURT APPLICATION 334

SUBDIVISION OF LOT 17, BLOCK "A", AS SHOWN ON MAP 6

INTO

LOTS 17-A AND 17-B, BLOCK "A"

SITUATED AT KAPUAI AND PAAIAU, KALAUAO, EWA, OAHU

HONOLULU, T.H.
September 30, 1946

T. K. AWANA
REGISTERED LAND SURVEYOR NO. 9
HAWAII, U.S.A.

TERRITORY OF HAWAII
DEPARTMENT OF PUBLIC WORKS
DIVISION OF SURVEYS & RIGHTS OF WAY

By: T. K. Awana
Surveyor & Maker of Plan
Registered Professional Surveyor's Certificate 9-5

OWNERS: Fanny Chow Young Chung On
OWNERS' CERTIFICATE OF TITLE 27,535

Approved by: B. F. Rush
Supt. of Public Works

AUTHORIZED AND APPROVED BY ORDER OF THE JUDGE OF THE LAND COURT DATED NOVEMBER 15, 1946
BY ORDER OF THE COURT

C. H. Mulholland
REGISTRAR OF THE LAND COURT

Filed Nov. 8, 1946
C. H. Mulholland
Registrar

Size 10" X 15" = 1 ft

Tax Map Key 9-8-18