MAP 11

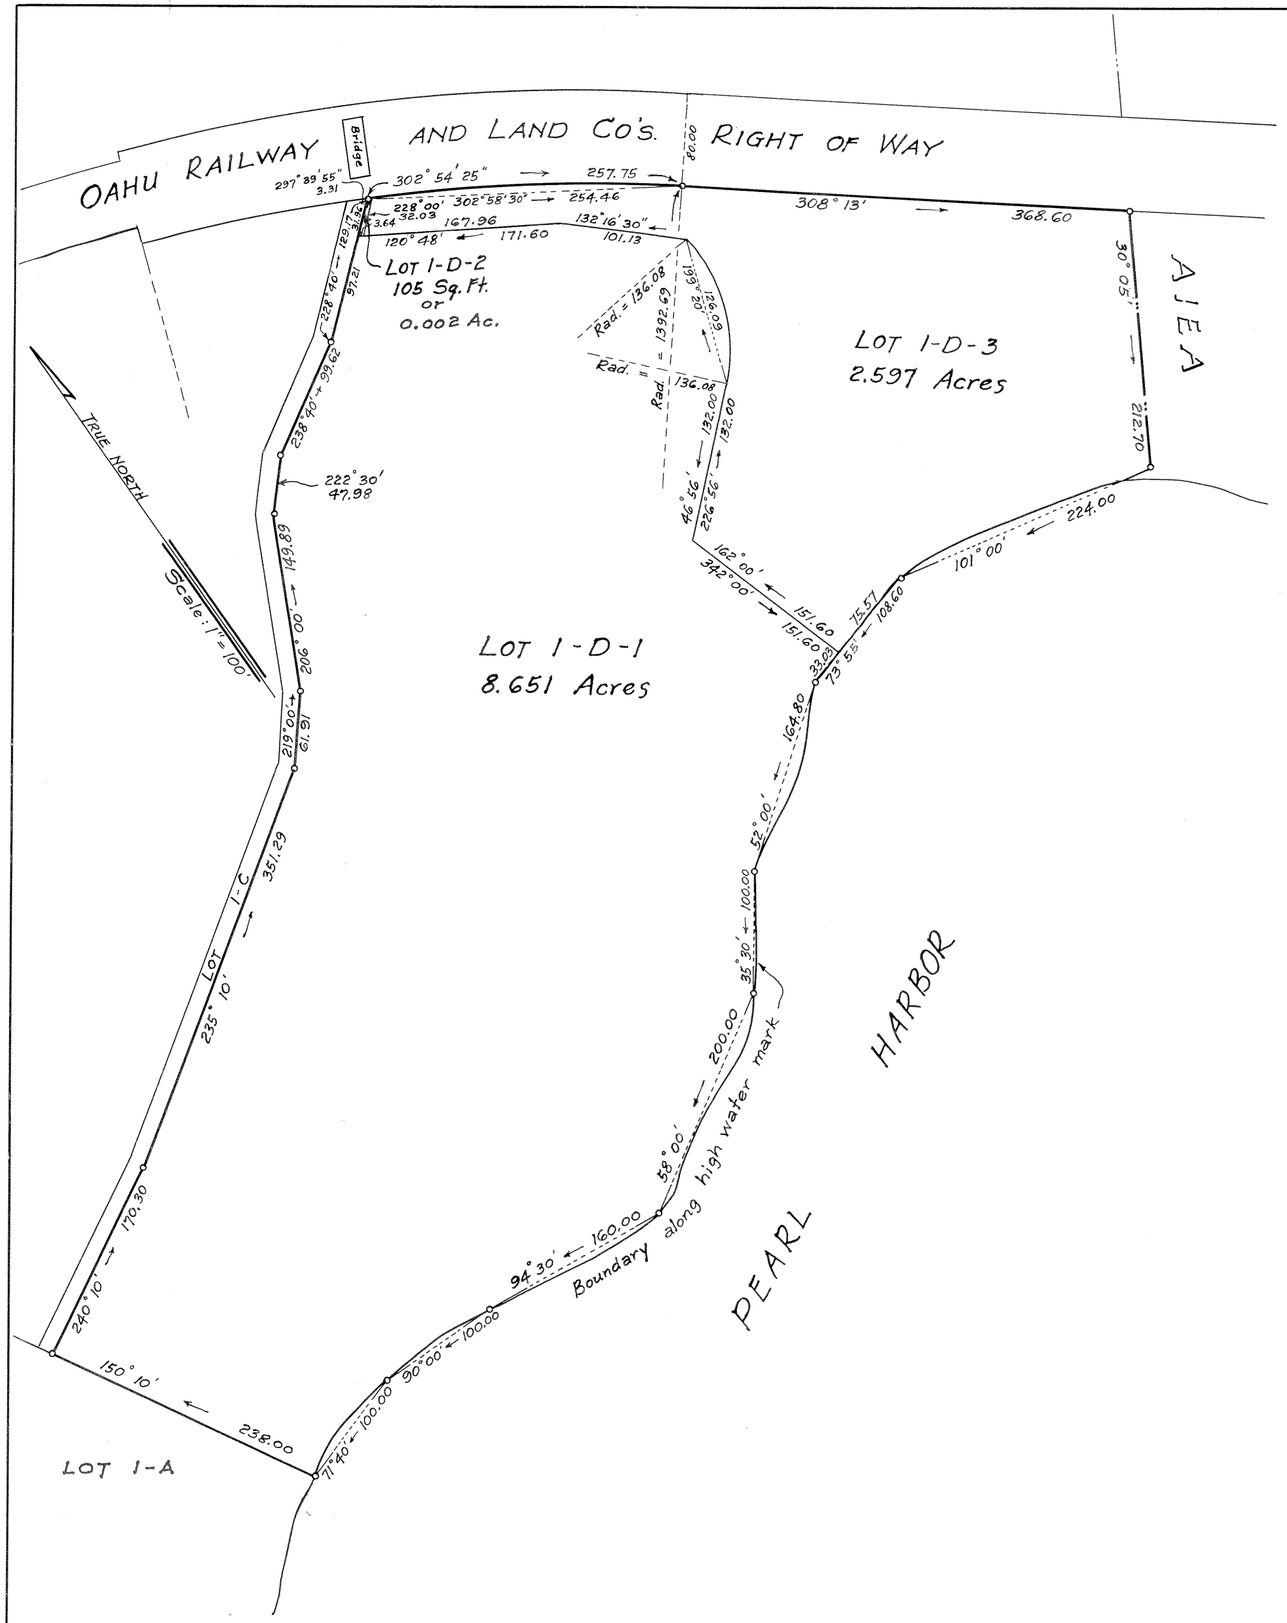

LAND COURT
TERRITORY OF HAWAII

LAND COURT APPLICATION 334
SUBDIVISION OF LOT 1-D AS SHOWN ON MAP 3 INTO LOTS 1-D-1, 1-D-2 AND 1-D-3 AT PAAIAU AND KAPUAI, KALAUAO, EWA, OAHU, T. H.

419 S. M. Damon Bldg.
Honolulu, T. H.
August 19, 1946

FRED R. HARVEY
REGISTERED LAND SURVEYOR
No. 79
HAWAII, U.S.A.

Frd. E Harvey
Surveyor and Maker of Plan
Registered Certificate 79-E.S.

OWNER: KATHARINE MC GREW COOPER

Owner's Certificate of Title: 2442

AUTHORIZED AND APPROVED BY ORDER OF THE JUDGE OF THE LAND COURT DATED OCTOBER 13, 1947

BY ORDER OF THE COURT Abraham K. Akana
Asst. REGISTRAR OF THE LAND COURT

Filed Sept. 24, 1947
Abraham K. Akana
Assistant Registrar

Tax Map Key: 9-8-19

15" x 21" = 2.2 ft