MAP 14

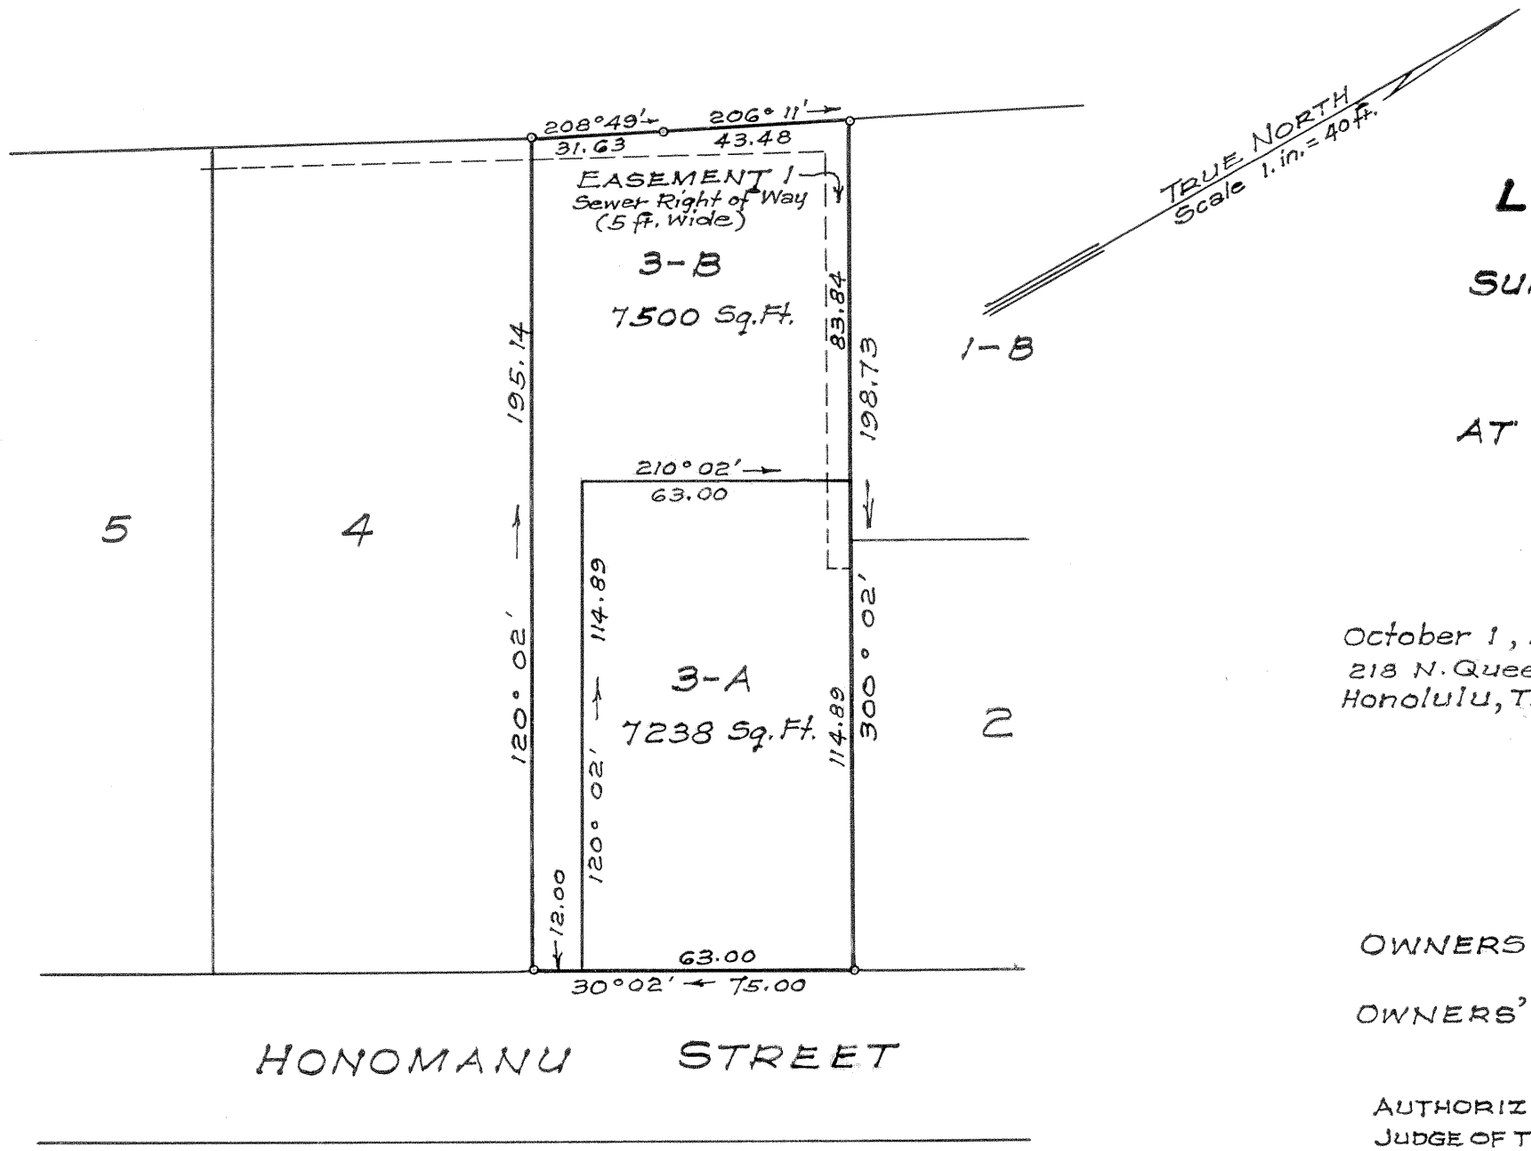

LAND COURT

TERRITORY OF HAWAII

LAND COURT APPLICATION 334

BLOCK A

SUBDIVISION OF LOT 3 AS SHOWN ON MAP 6

INTO LOTS 3-A AND 3-B

AT KAPUAI, PAAIAU, KALAUAO, EWA, OAHU, T.H.

October 1, 1951.
218 N. Queen St.
Honolulu, T.H.

HEGO FUCHINO
REGISTERED LAND SURVEYOR
No. 47
HAWAII, U.S.A.

Hego Fuchino
Registered Land Surveyor
Certificate No. 47 - E.S.

OWNERS: SUGAO SAITO
TOSHIO MIIKE

OWNERS' CERTIFICATE OF TITLE: 37969

AUTHORIZED AND APPROVED BY ORDER OF THE JUDGE OF THE LAND COURT DATED: DECEMBER 13, 1951.

BY ORDER OF THE COURT.

P.D. Mulholland
REGISTRAR OF THE LAND COURT.

Filed Dec. 4, 1951
P.D. Mulholland
Registrar

Tax Map Key: 9-8-18

10" x 15" = 1 Sq. Ft.