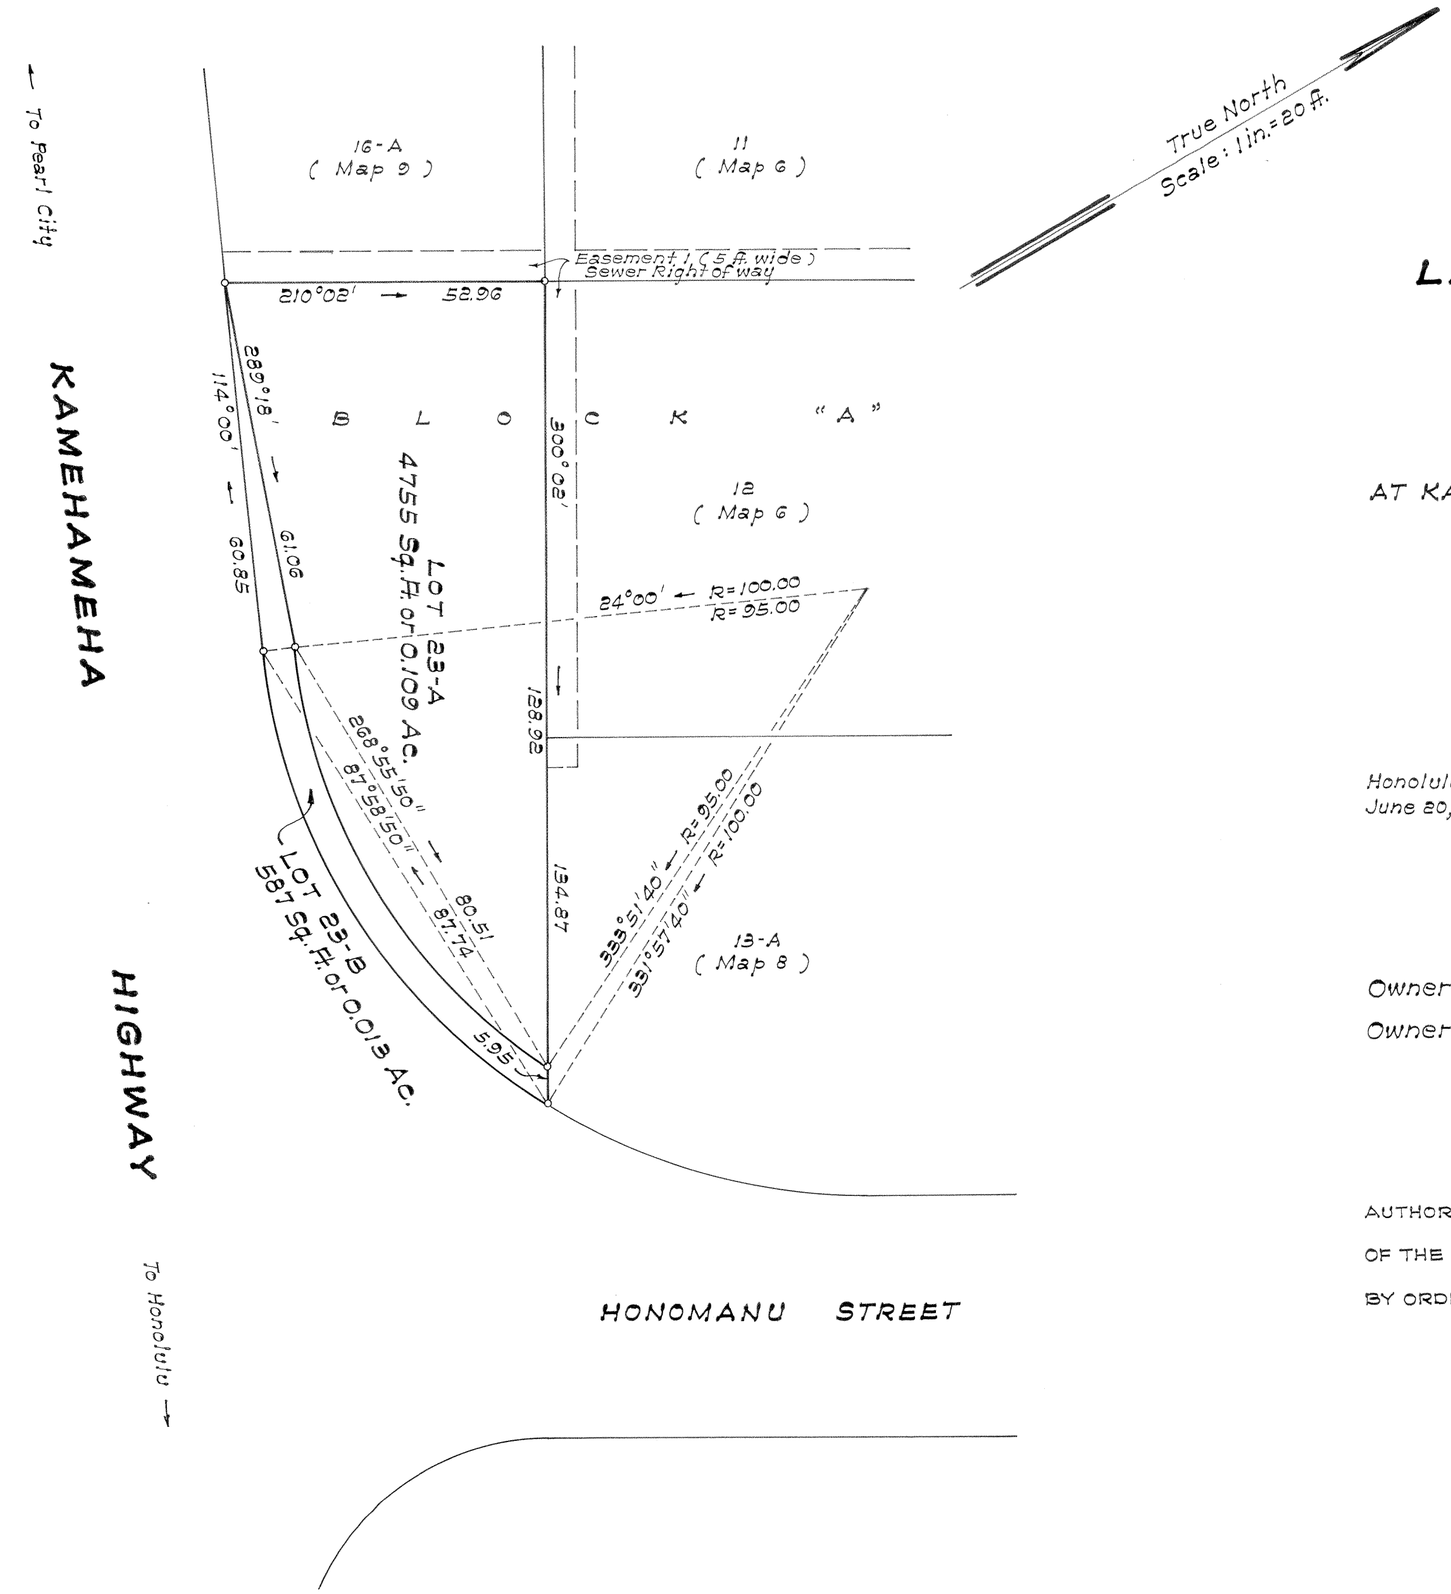

LAND COURT

STATE OF HAWAII

LAND COURT APPLICATION 334

SUBDIVISION OF LOT 23, BLOCK "A"
AS SHOWN ON MAP 27
INTO LOTS 23-A AND 23-B, BLOCK "A"
AT KAPUAI AND PAAIAU, KALAUAO, EWA, OAHU, HAWAII

STATE OF HAWAII
DEPARTMENT OF TRANSPORTATION
HIGHWAYS DIVISION

BY: Harold M. Yonamine
Registered Professional Surveyor 1362
Land Court Surveyor 142

HAROLD M. YONAMINE
REGISTERED PROFESSIONAL LAND SURVEYOR
No. 1362
HAWAII, U. S. A.

Honolulu, Hawaii
June 20, 1983

Owner: State of Hawaii
Owner's Certificate of Title: 130,087

AUTHORIZED AND APPROVED BY ORDER OF THE JUDGE
OF THE LAND COURT DATED DECEMBER 6, 1983
BY ORDER OF THE COURT.

Adam S. Ramon
REGISTRAR OF THE LAND COURT

Filed November 18, 1983 Paul Coyloff

Tax Map Key: 9-8-18:36

Parcel 51 and Remnant 1
KAMEHAMEHA HIGHWAY
Hawaii Access Road Project No. DA-NR 13

15" × 21" = 2.2 Sq. Ft.