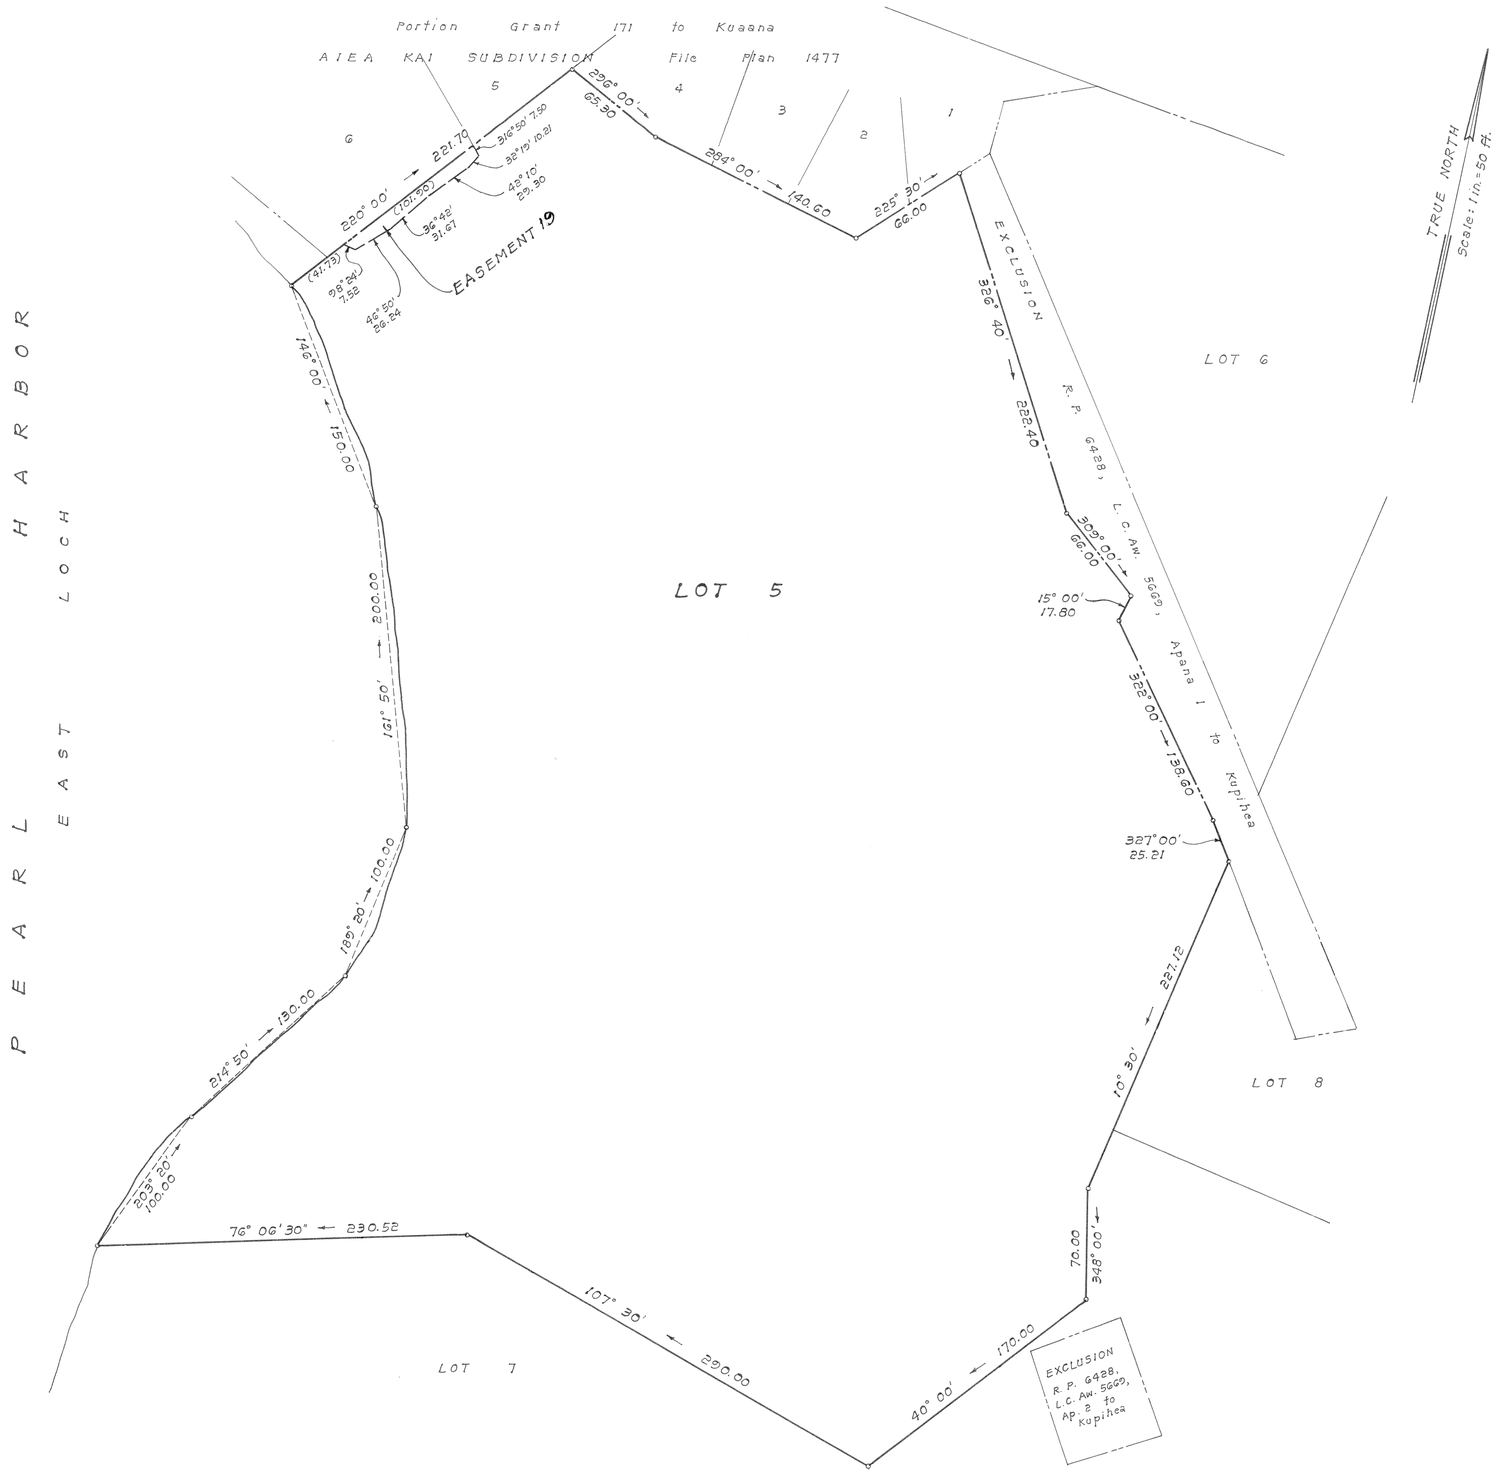

LAND COURT

STATE OF HAWAII

LAND COURT APPLICATION 334

DESIGNATION OF EASEMENT 19
AFFECTING LOT 5, AS SHOWN ON MAP 19
AT KALAUAO, EWA, OAHU, HAWAII

1043 Wong Ho Lane
Honolulu, Hawaii
April 26, 1993

ALDEN S. KAJIOKA
LICENSED LAND SURVEYOR
LS-6605
HAWAII, U.S.A.

CONTROLPOINT SURVEYING AND ENGINEERING, INC.

Alden S. Kajioka

Registered Professional Land Surveyor
Certificate Number GG05-LS
Land Court Certificate No. 248

OWNER: United States of America

TRANSFER CERTIFICATE OF TITLE: 71,802

AUTHORIZED AND APPROVED BY ORDER OF THE JUDGE OF THE LAND COURT DATED AUGUST 9, 1993 BY ORDER OF THE COURT.

Barbara E. Wright

REGISTRAR OF THE LAND COURT

NOTE:
Area of Easement 19 = 820 Sq. Ft.

Filed July 2, 1993
Kathleen Weitbrech, Clerk

Tax Map Key 9-8-19: Por. 3

21" x 32" = 4.67 Sq. Ft.