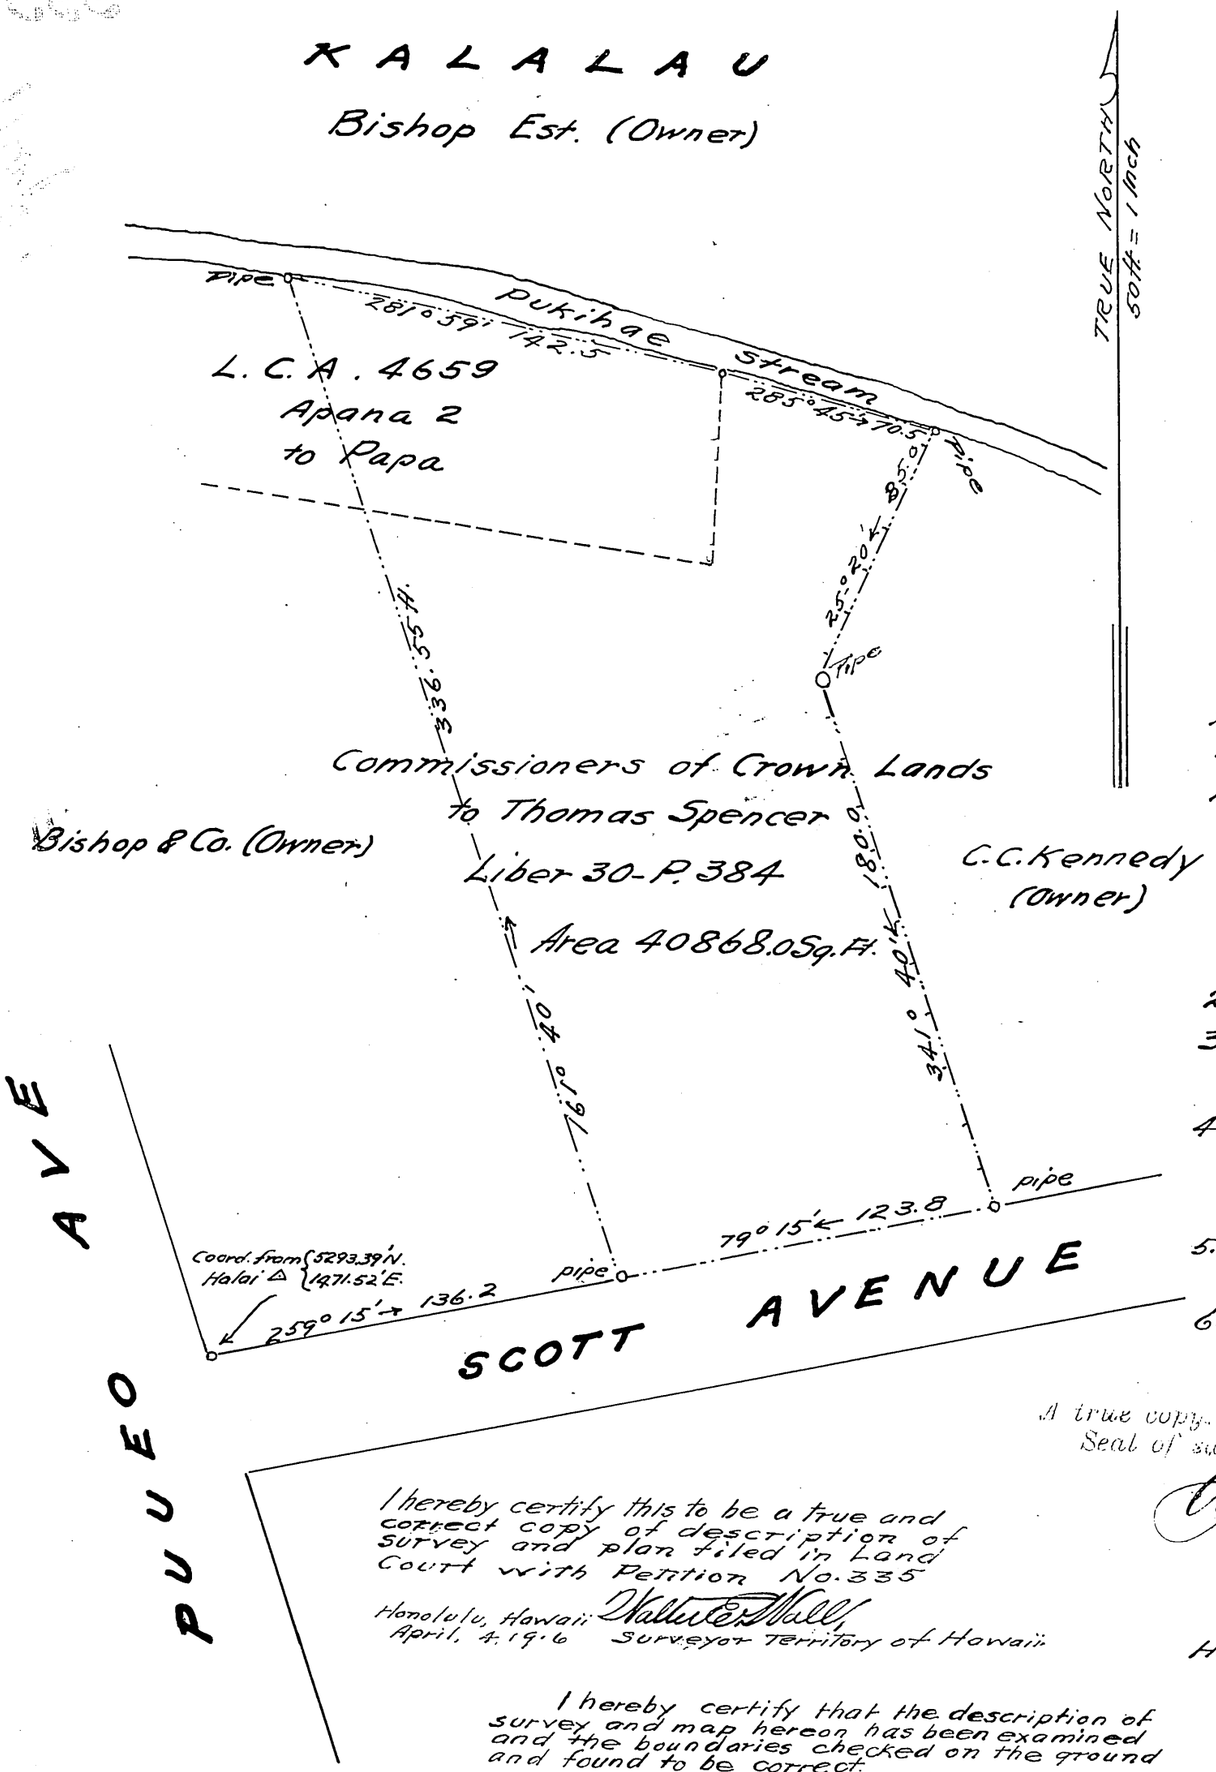

COURT OF LAND REGISTRATION
TERRITORY OF HAWAII

Description and plan with Petition No. 335
Bishop Trust Company, Limited, Petitioner.

Description of a portion of L.C. Award 4659 Ap. 2 to Papa and a portion of the land deeded by the Commissioners of Crown Lands to Thomas Spencer Liber 30 page 384 in PUUEO-HILO-HAWAII, T.H.

Beginning at a pipe at the South West corner of this piece of land on the North line of Scott Avenue. This pipe bears by true azimuth 259° 15' 136.2 feet from the North corner of Puueo and Scott Avenues marked by a + cut in concrete walk N.E.W. The coordinates of this North corner determined by E.D. Baldwin N.E.W. referred to the Government Survey Trig. Station "Halai" are N 5293.39 feet and E. 1471.52 feet. Running by true azimuths from initial point.

1.	161° 40'	336.55 feet	along remaining portion of land deeded by the Commissioners of Crown lands to Thomas Spencer and remaining portion of L.C. Award 4659 Ap. 2 to Papa to point on the edge of the Pukihae Stream;
2.	281° 59'	142.5 "	along the edge of the Pukihae Stream;
3.	285° 45'	70.5 "	along same to a point adjoining C.C. Kennedy's Lot;
4.	25° 20'	85.0 "	along remaining portion of land deeded by the Commissioners of Crown Lands to Thomas Spencer along C.C. Kennedy's Lot;
5.	341° 40'	180.0 "	along same to a pipe on the North line of Scott Avenue;
6.	79° 15'	123.8 "	along Scott Avenue to initial point.

Area 40868.0 Sq. Ft.

A true copy. Attest with the Seal of said Court.
A. K. Aona
Registrar

Compiled from Survey
by Thomas E. Cook
M. D. Monsarrat
Surveyor

I hereby certify this to be a true and correct copy of description of survey and plan filed in Land Court with Petition No. 335
Honolulu, Hawaii April, 4, 1916
Walter E. Wall
Surveyor Territory of Hawaii

Honolulu June 3rd - 1915.
Bishop Trust Company Ltd
By Holmes & Olson atty
P.R.B.

Filed Jany 27 1916
A. K. Aona
Registrar

I hereby certify that the description of survey and map hereon has been examined and the boundaries checked on the ground and found to be correct.
Walter E. Wall
Surveyor, Territory of Hawaii.
Honolulu, Hawaii April 4, 1916