MAP 2

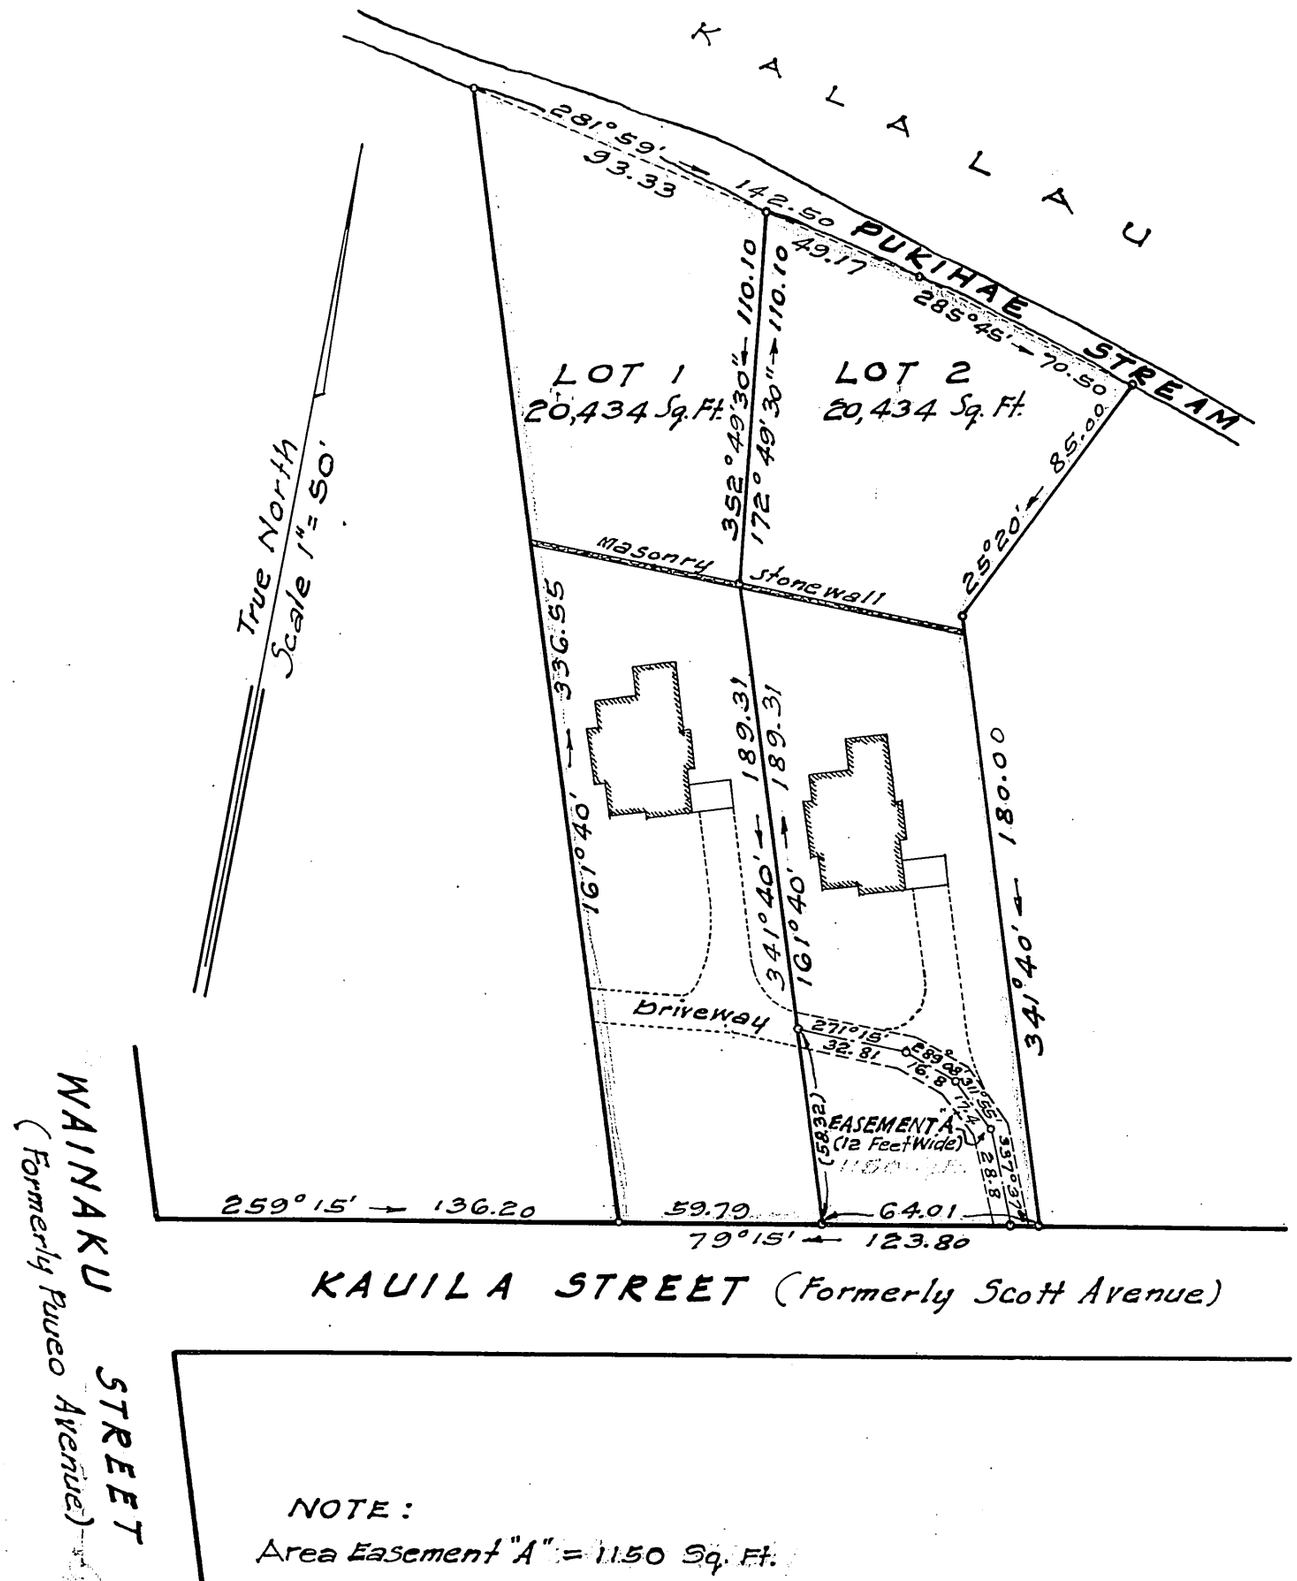

LAND COURT

TERRITORY OF HAWAII
SUBDIVISION OF
LAND COURT APPLICATION 335

AS SHOWN ON MAP 1 INTO LOTS 1 AND 2

AND DESIGNATION OF EASEMENT "A"
OVER AND ACROSS LOT 2

Puueo, Hilo, Hawaii, T. H.

By: A. J. Williamson
Registered Surveyor
Certificate No. 122-S

Hilo, Hawaii
September 20, 1948

A. J. WILLIAMSON
REGISTERED LAND SURVEYOR
No. 122
HAWAII, U. S. A.

OWNERS:

The First Trust Company of Hilo, Limited

James Henderson

Caroline Austin Patten

Trustees under the Will and of the Estate of Harold Vaughan Patten, deceased.

OWNERS' CERTIFICATE OF TITLE NO. 11,269

AUTHORIZED AND APPROVED BY ORDER OF THE JUDGE OF THE LAND COURT DATED DECEMBER 9, 1948.
BY ORDER OF THE COURT

REGISTRAR OF THE LAND COURT

Filed Dec. 7, 1948
Abraham Watanabe
Assistant Registrar

NOTE:
Area Easement "A" = 1150 Sq. Ft.

Tax Map Key: 2-6-05-9

10" x 15" = 1.0 Sq. Ft.

2 BP