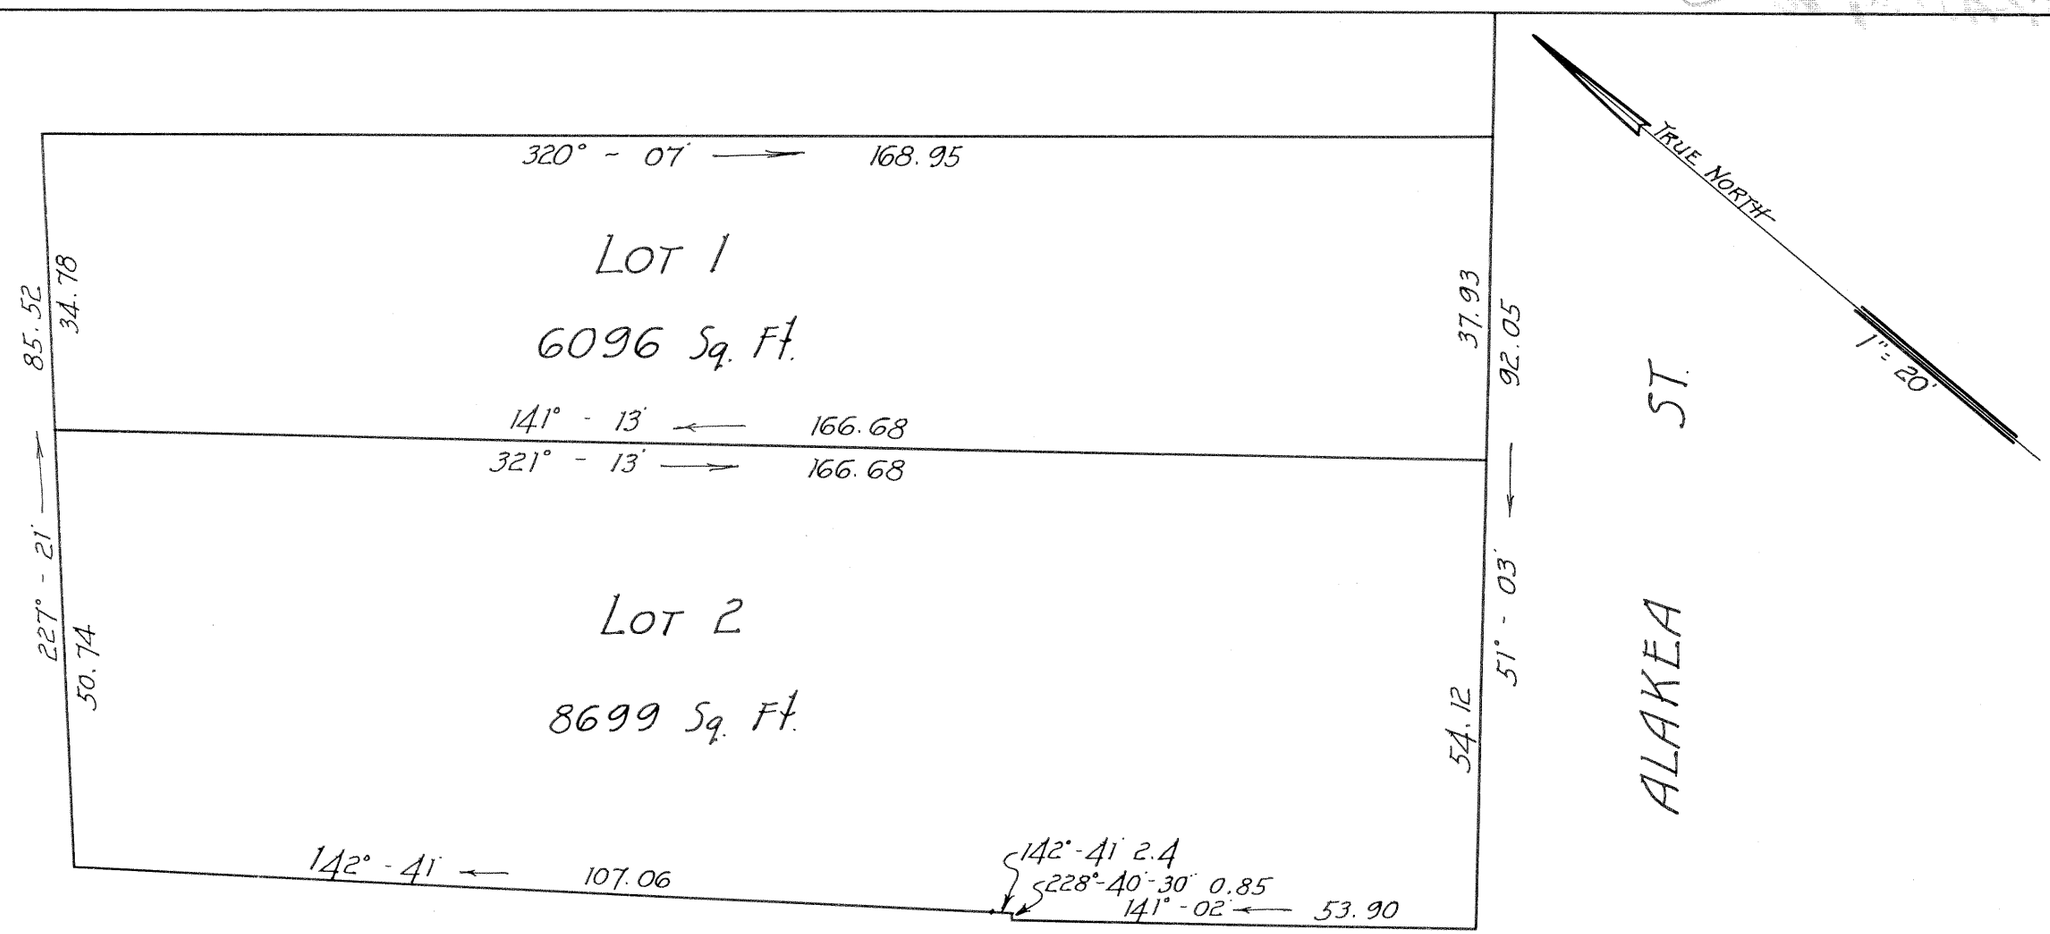

I hereby certify that the map hereon being a subdivision of Land Court Application Nos 337 and 337-A has been examined and verified and found to be correct.

Honolulu, T.H

June 8, 1929. Walter E. Wall, Surveyor, Territory of Hawaii.

APPROVED: June 8, 1929

A. E. Steadman

Judge of the Land Court.

Filed June 4, 1929
P. H. Mulholland
Asst Registrar

The Von Hamm Young Company Limited & Ernest Hay Wodehouse William Warren Chamberlain and Mark Alexander Robinson, Trustees under the will and of the Estate of Bathsheba M. Allen, deceased, by Robertson & Castle, their attorneys. } owners

LAND COURT

TERRITORY OF HAWAII

SUBDIVISION OF LAND COURT APPLICATION Nos 337 & 337-A INTO LOTS 1 AND 2.

Situated on the Northwest side of Alakea Street, between King and Hotel Streets, HONOLULU, OAHU, T. H.

Scale: 1 in. = 20 ft.

HONOLULU, T. H.
May 2, 1929.

WRIGHT, HARVEY & WRIGHT,
By: Jas. B. Mann
Surveyor & maker of plan,
419 S. M. Damon Bldg.